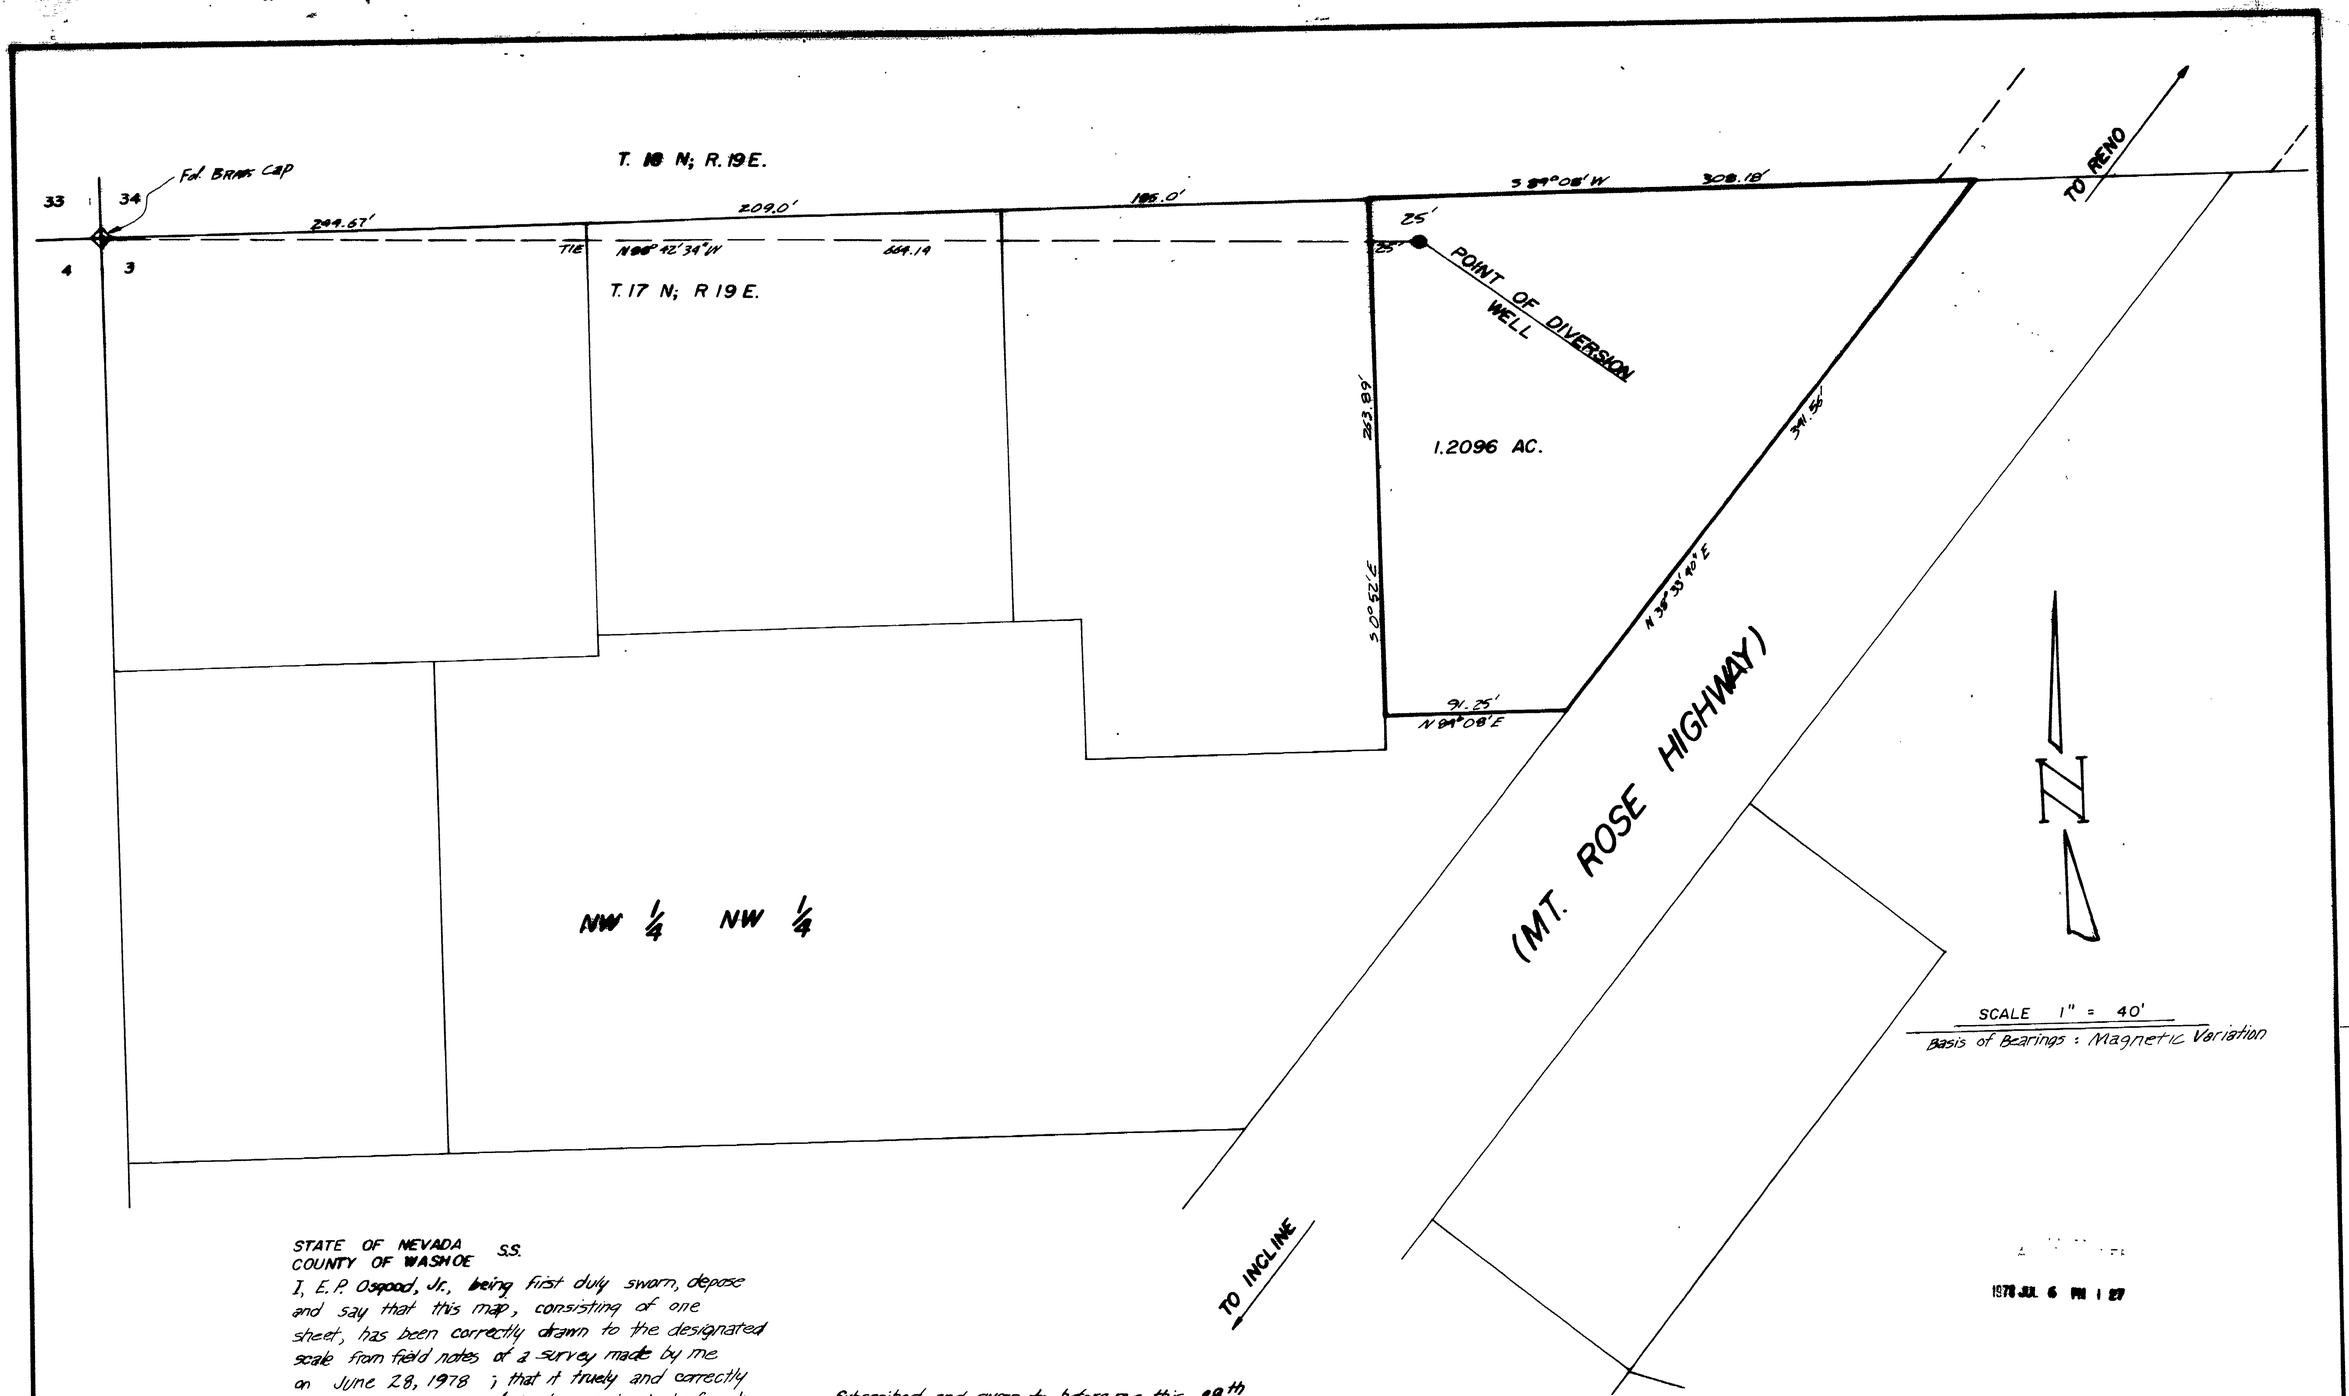

STATE OF NEVADA
COUNTY OF WASHOE S.S.

I, E.P. Osgood, Jr., being first duly sworn, depose and say that this map, consisting of one sheet, has been correctly drawn to the designated scale from field notes of a survey made by me on June 28, 1978 ; that it truely and correctly represents the proposed location and extent of works used to divert water from underground sources, in Washoe County, by Denis E. Dehne and Joseph Mark for Quasi-Municipal use. That the proposed point of diversion, the approximate location and size of the diverting channel, the location and names of all other works which will cross or connect with the proposed works, and the boundary of all lands, are fully and correctly designated hereon

E.P. Osgood
E.P. Osgood, Jr. (St Wtr Rt. Sur. 294

Subscribed and sworn to before me this 28th day of June, 1978 Notary Public in and for Washoe County, Nevada

Marvin Hamrick

MARVIN HAMRICK
Notary Public - State of Nevada
Washoe County
My Commission expires May 8, 1982

1978 JUL 6 PM 1 27

FILED
JUL 6 1978
STATE ENGINEER'S OFFICE

35455

MAP TO ACCOMPANY
APPLICATION TO APPROPRIATE WATER
FOR
QUASI — MUNICIPAL
BY
DENIS ED DEHNE AND JOSEPH MARK
FROM UNDERGROUND SOURCES
WASHOE CO., NEVADA
E.P. OSGOOD, JR. (ST WTR RT. SUR. NO. 294)

35455