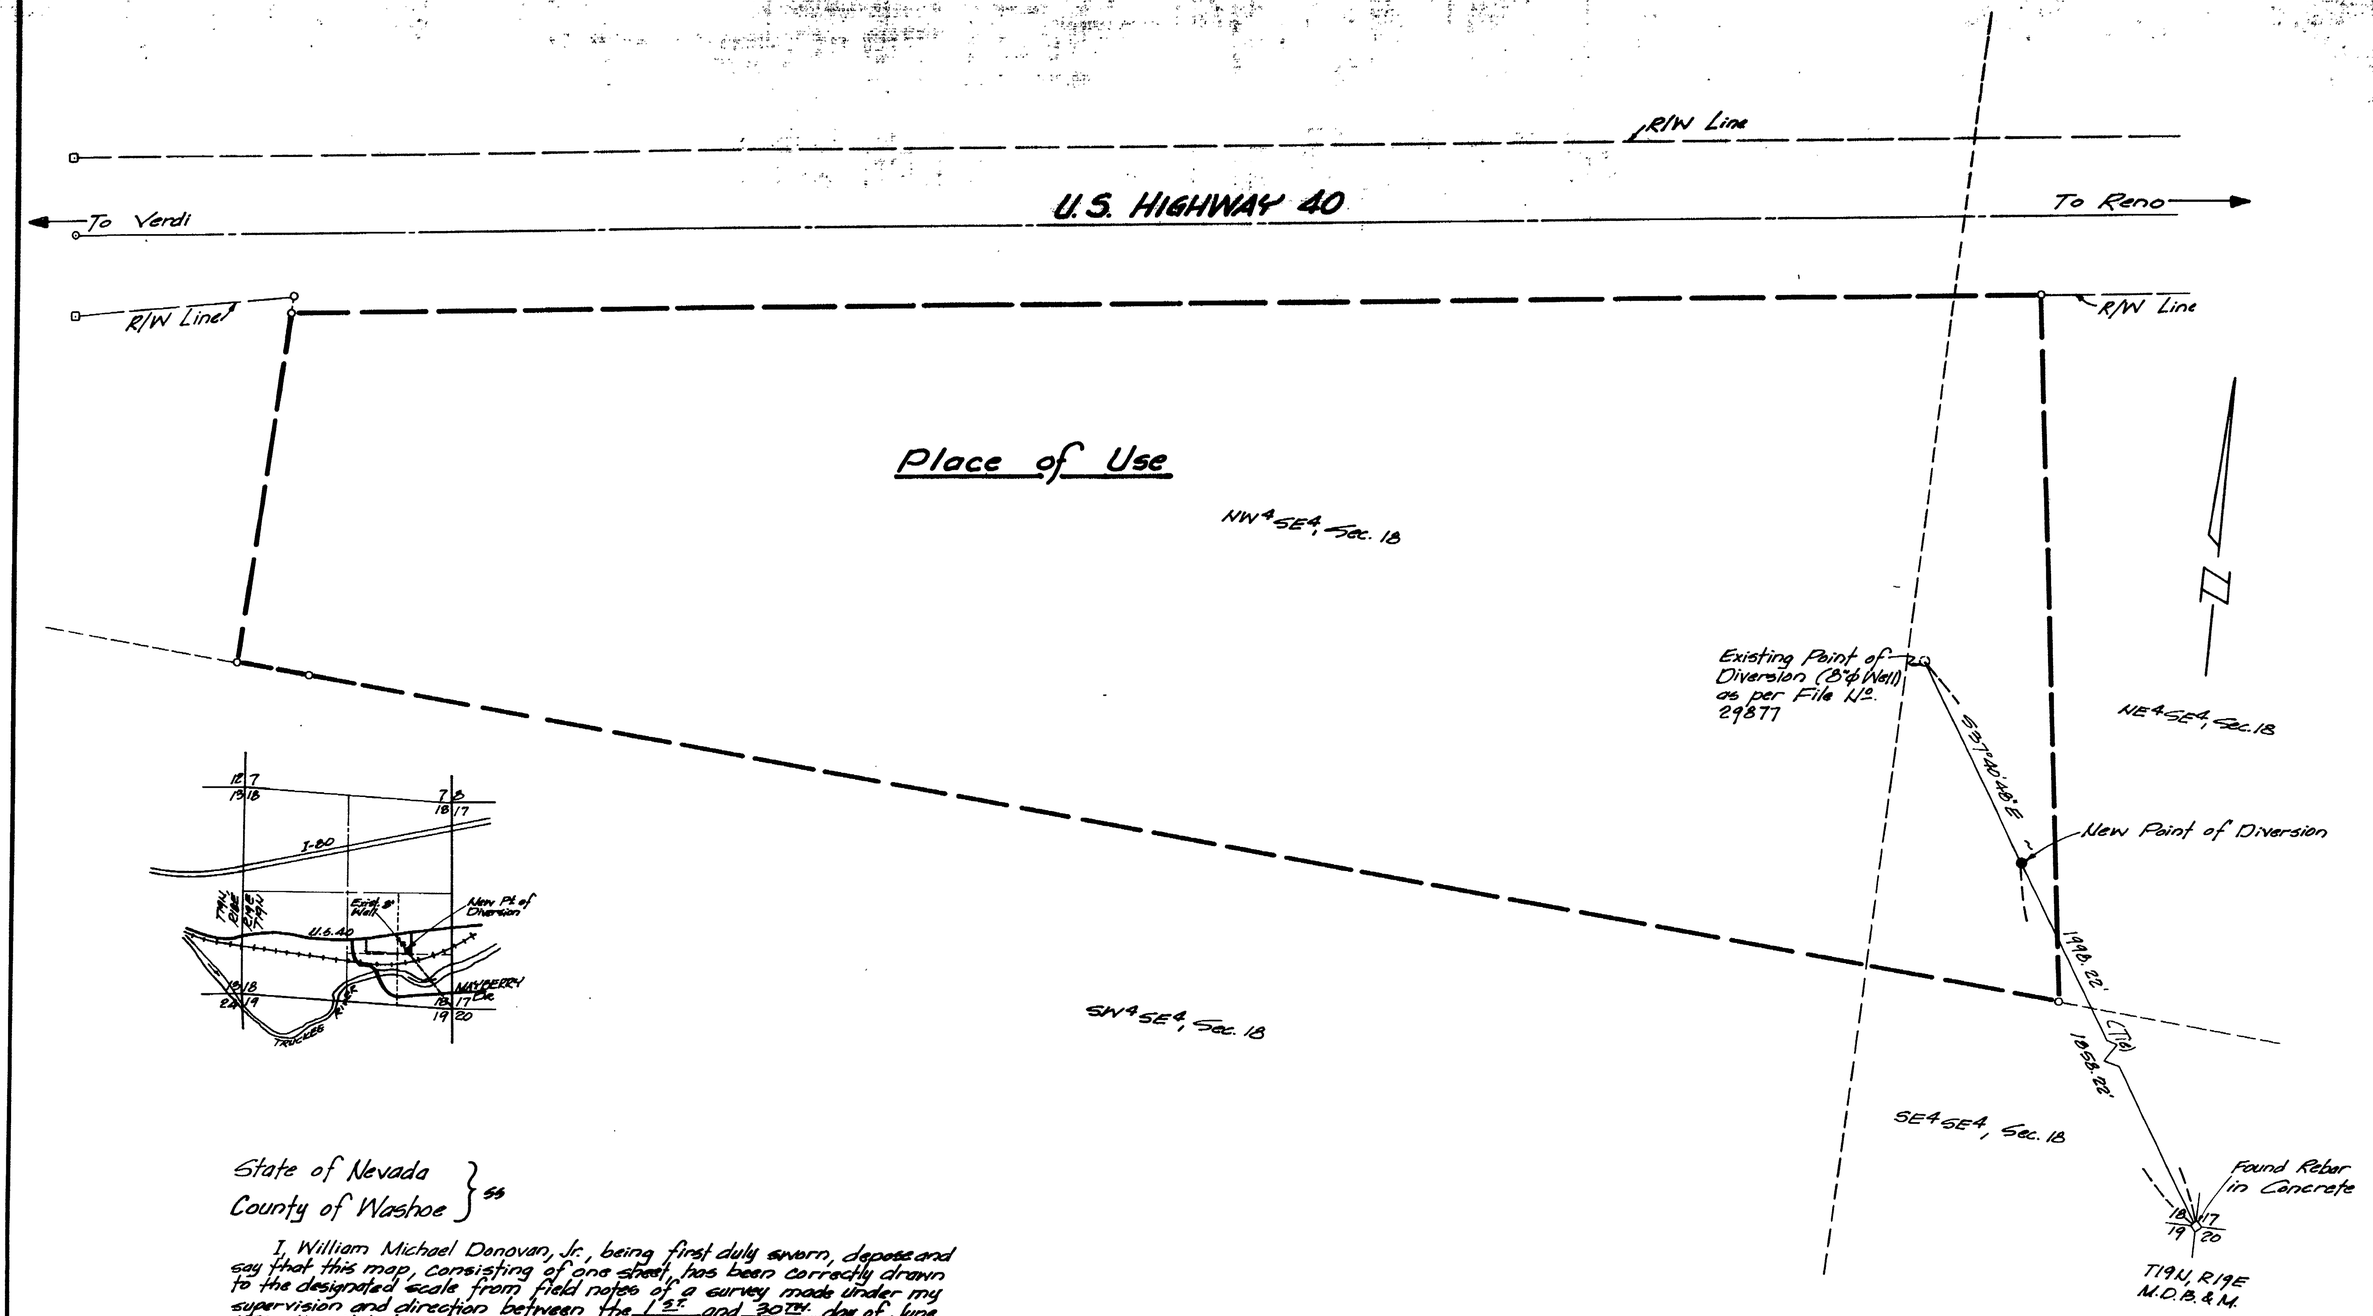

State of Nevada }
County of Washoe } ss

I, William Michael Donovan, Jr., being first duly sworn, depose and say that this map, consisting of one sheet, has been correctly drawn to the designated scale from field notes of a survey made under my supervision and direction between the 1ST and 30TH day of June, 1978; that it truly and correctly represents the location and extent of the works, used to divert water from an underground source in Washoe County, Nevada by Sierra Ice, Inc. for Quasi-Municipal purposes; that the point of diversion, the place and manner of use are fully and correctly designated thereon.

Wm Michael Donovan, Jr.
WILLIAM MICHAEL DONOVAN, JR.
State Water Rights Surveyor No. 514

Subscribed and sworn to before me this 15TH day of July, 1978.

Mary M. Taw
Notary Public in and for Washoe County, Nevada

MARY M. TAW
Notary Public - State of Nevada
Washoe County
My Commission Expires Nov. 24, 1979

FILED
JUL 31 1978
STATE ENGINEER'S OFFICE

35514

BASIS OF BEARINGS:

Identical to Record of Survey for Sierra Ice, Inc., recorded at the Office of the Washoe County Recorder as per Document No. 377292.

OFFICE
STATE ENGINEER

MAP
TO ACCOMPANY APPLICATION TO APPROPRIATE FOR QUASI-MUNICIPAL USE BY SIERRA ICE INC. FROM UNDERGROUND SOURCE IN WASHOE COUNTY NEVADA T19N R19E M.D.B.&M. JUNE, 1978

THE SPINK CORPORATION
ENGINEERS PLANNERS SURVEYORS
130 Vesser St. Reno, Nevada

35514