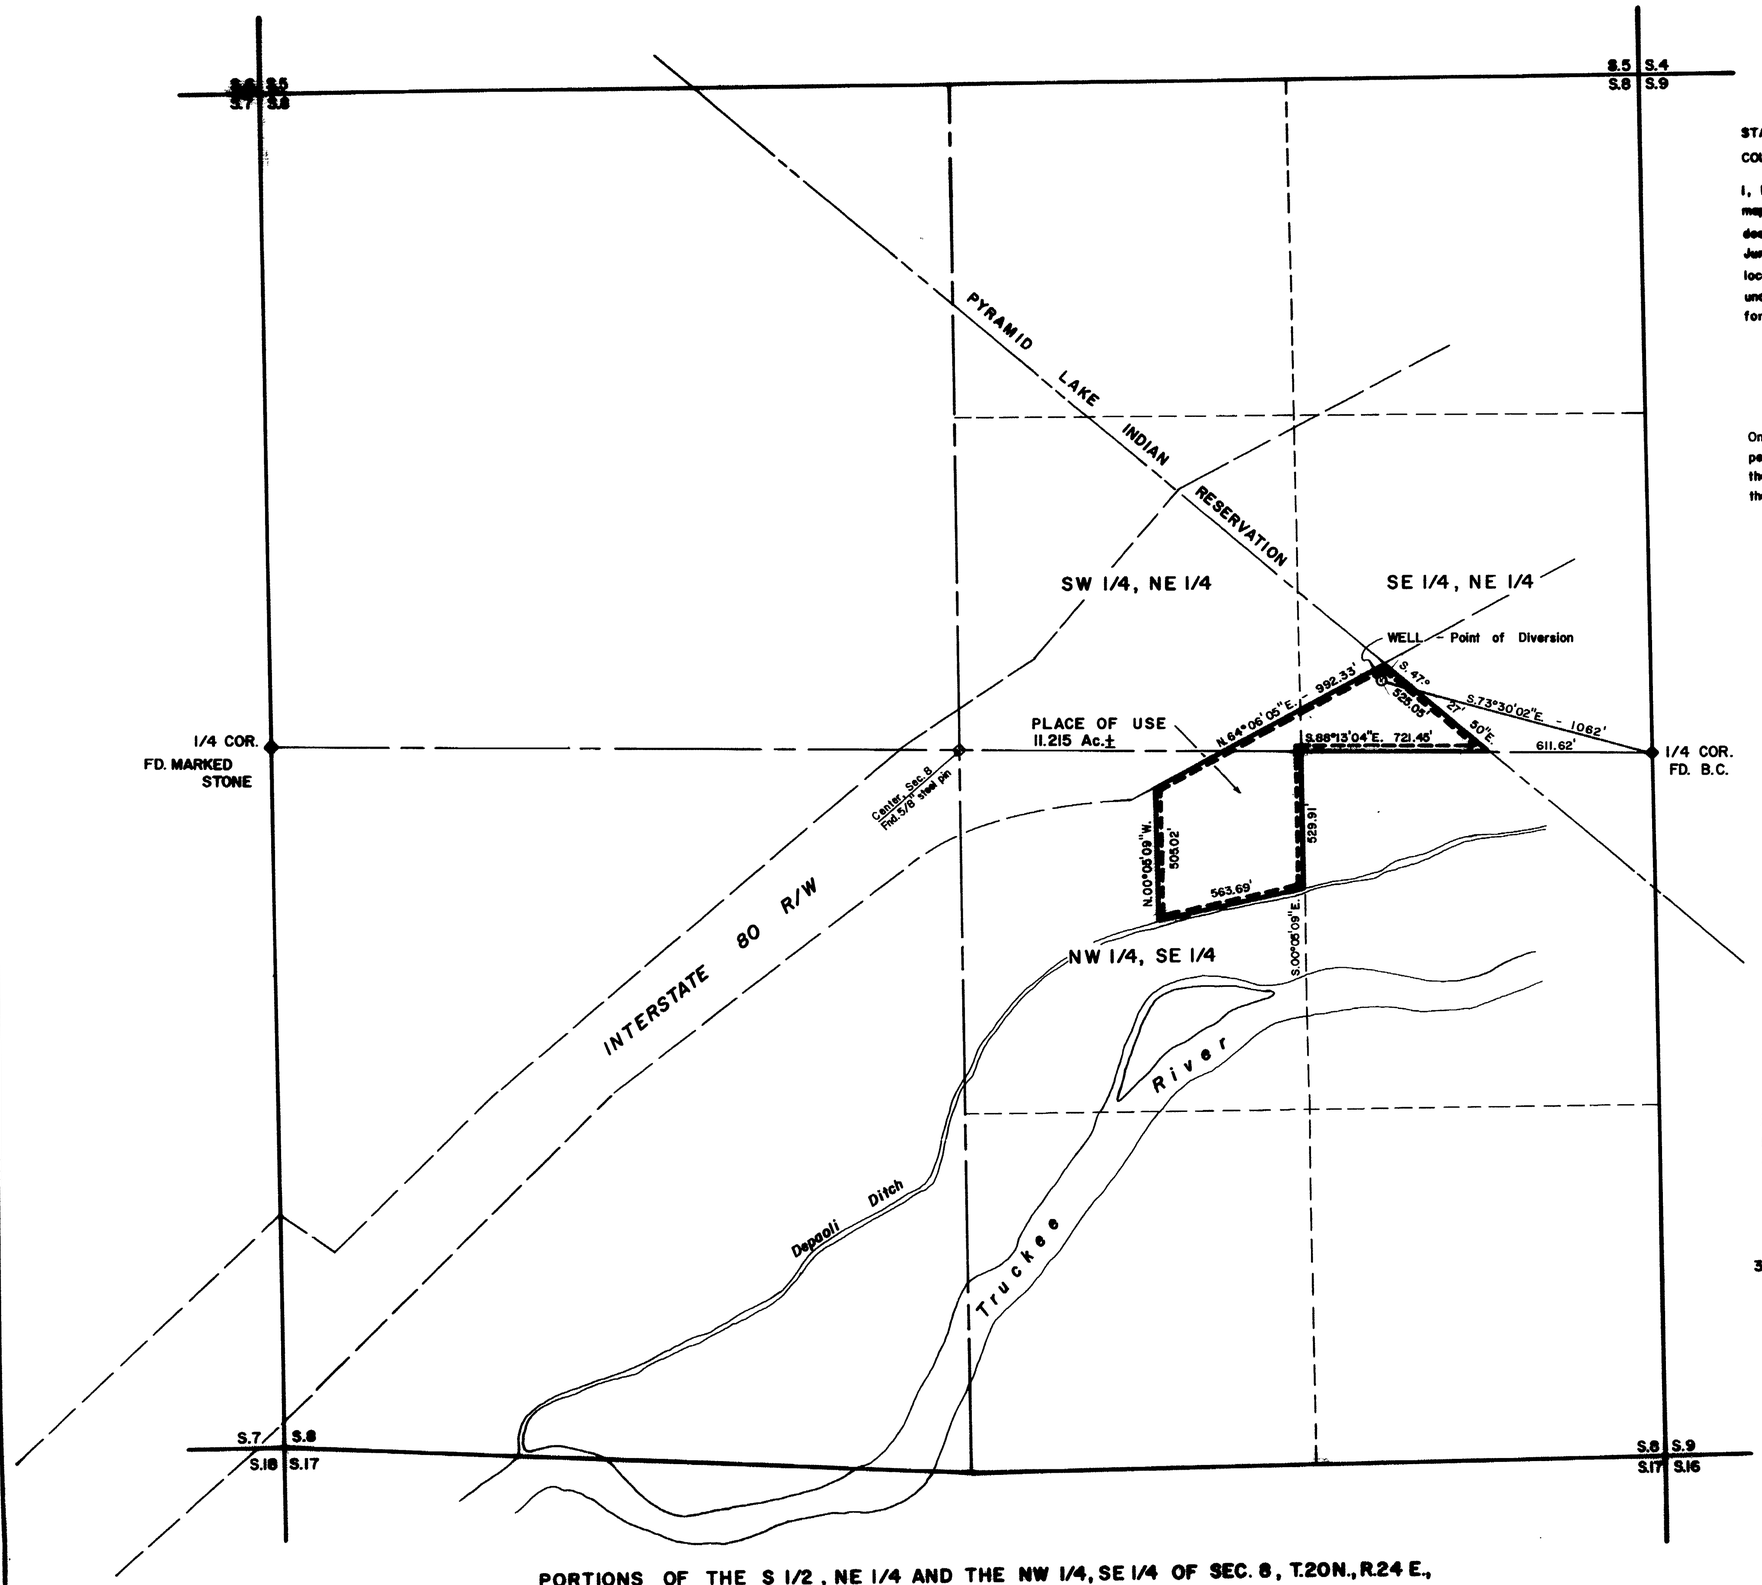

STATE OF NEVADA
COUNTY OF Carson City SS:

I, Fred L. Petersen, being first duly sworn, depose and say that this map, consisting of one (1) sheet, has been correctly drawn to the designated scale from field notes of a survey made by me on June 17, 1978; that it truly and correctly represents the proposed location and extent of the works used to divert water from an underground source in Washoe County, Nevada by Vernon S. Waligora for commercial and domestic use.

Fred L. Petersen
Fred L. Petersen
State Water Right Surveyor No. 470

On this 18th day of July, 1978, Fred L. Petersen did personally appear before me, a Notary Public; known to me to be the person described in the foregoing instrument, who acknowledged that he executed the same.

Lori Heath
Notary Public in and for Carson County, Nevada

LORI HEATH
Notary Public — State of Nevada
Carson City
My commission expires Nov. 5, 1978

BASIS OF BEARINGS
Parcel Map No. 479, File No. 490011 in the Official Records of Washoe County, Nevada.

300 0 660 1320

Scale: 1" = 300'

FILED
SEP 5 1978
STATE ENGINEER'S OFFICE

35530

MAP
TO ACCOMPANY APPLICATION NO. 35530 TO APPROPRIATE WATER FOR COMMERCIAL AND DOMESTIC USE
BY: VERNON S. WALIGORA
FROM AN UNDERGROUND SOURCE IN WASHOE COUNTY, NEVADA

PORTIONS OF THE S 1/2, NE 1/4 AND THE NW 1/4, SE 1/4 OF SEC. 8, T.20N., R.24 E., M.D.B.&M.

1978 SEP 5 PM 3 46

Fred L. Petersen, R.L.S. 2371 State Water Right Surveyor No. 470 Route 1 Box 1388 Fernley, Nevada 89408	July, 1978 Scale: 1" = 300' Sheet 1 of 1

35530