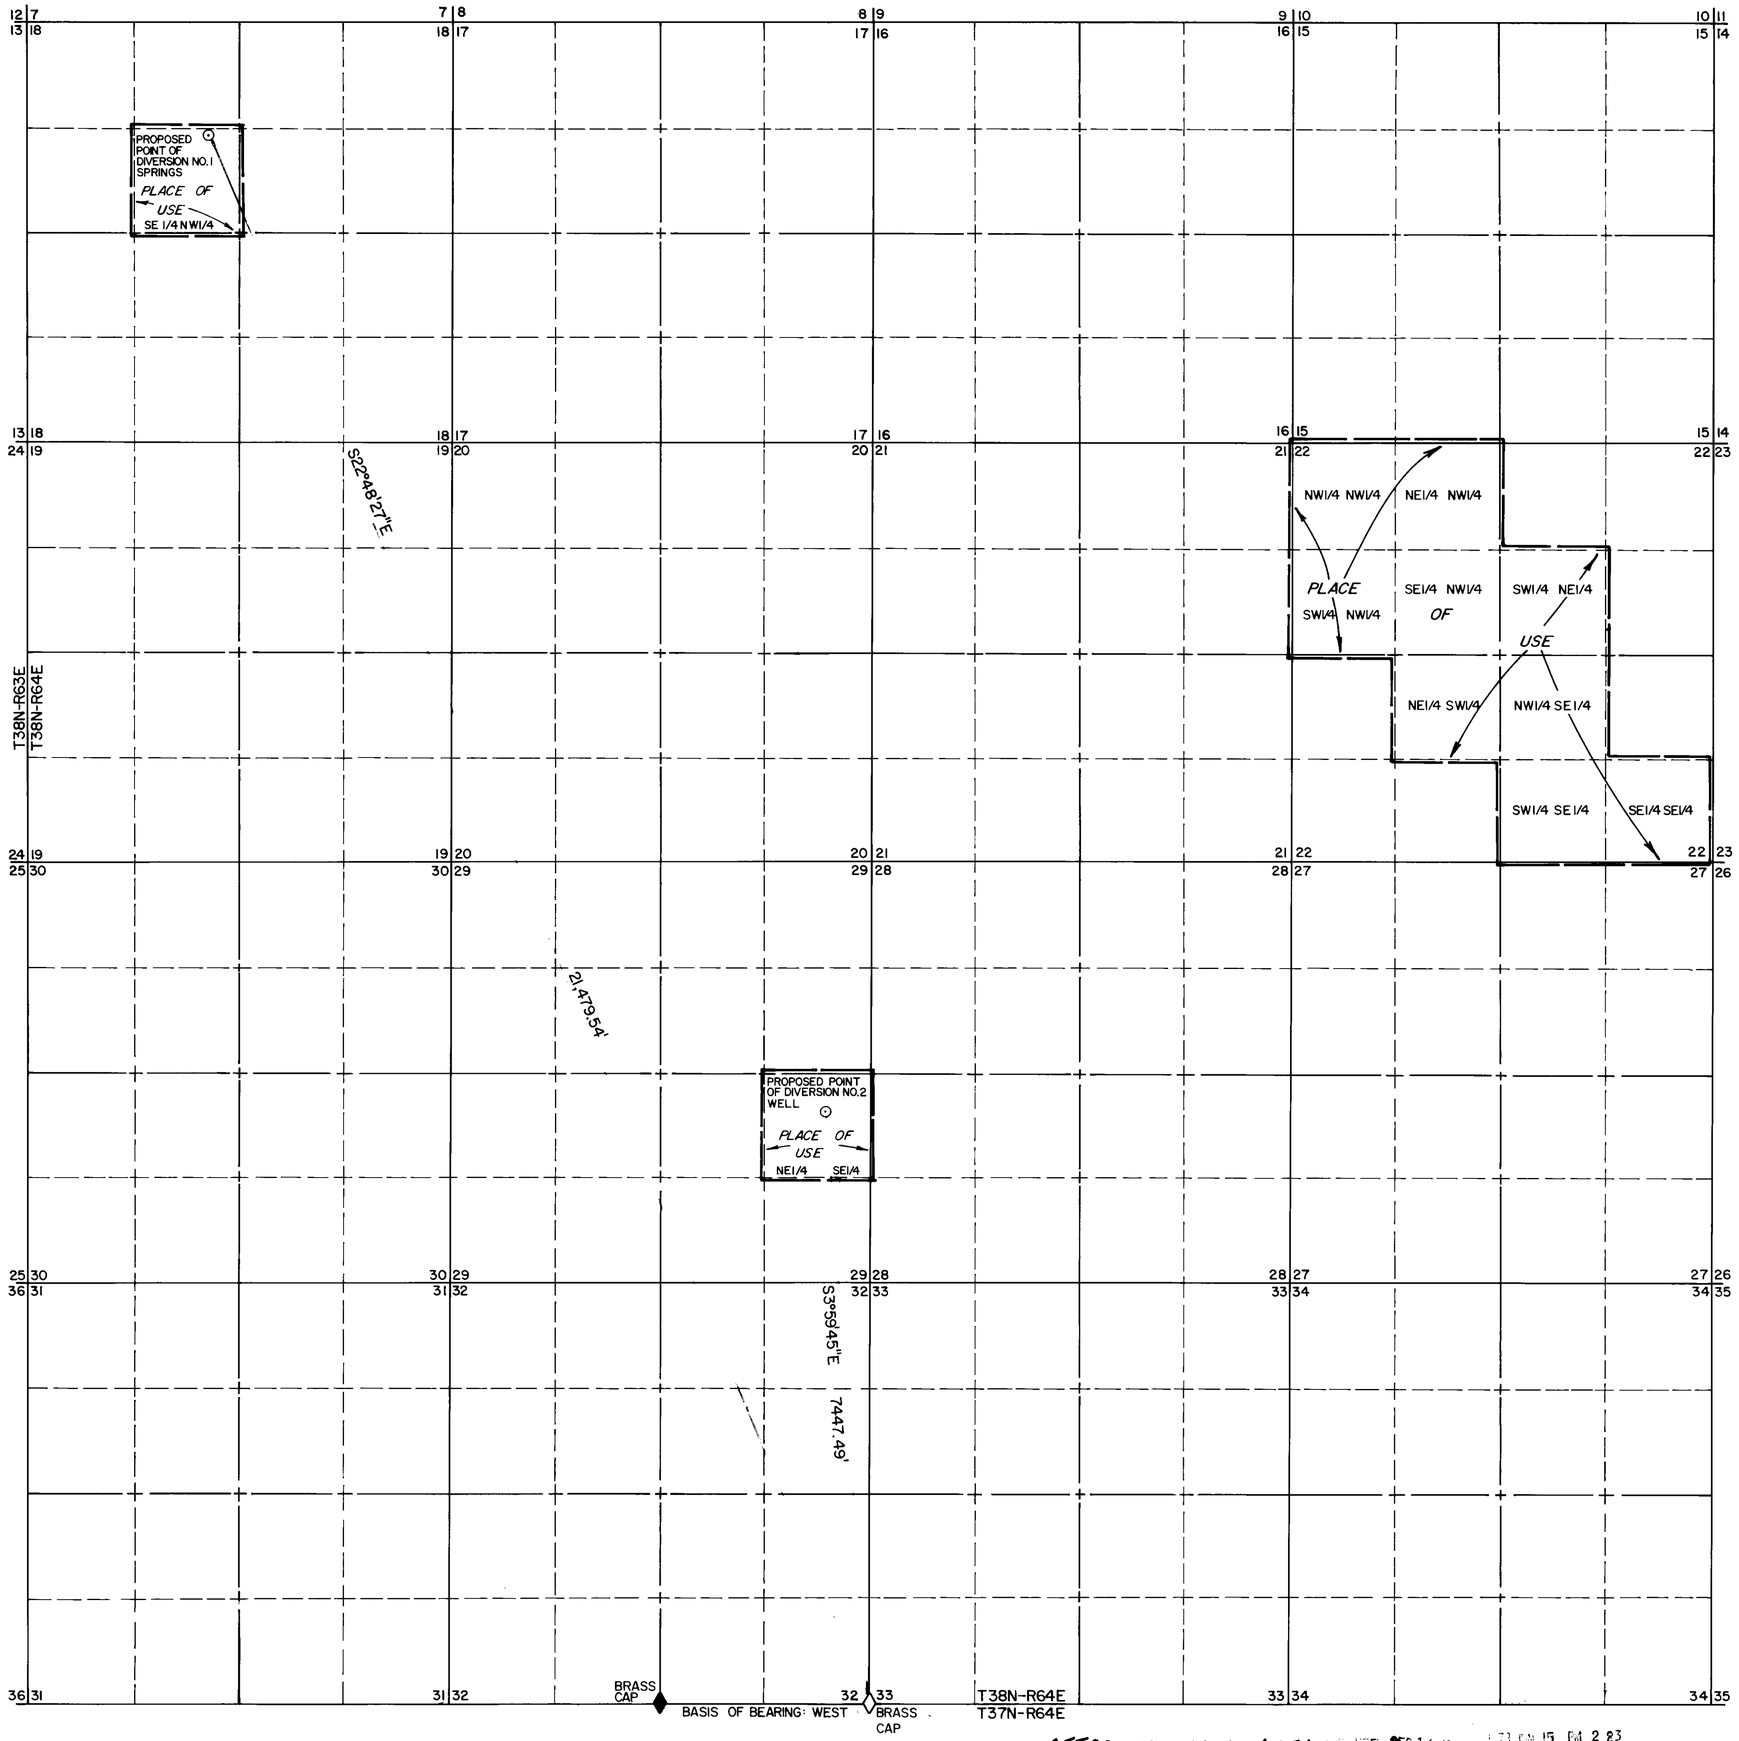

STATE OF NEVADA } S.S.
COUNTY OF ELKO

I, ALAN S. BOYACK, BEING FIRST DULY SWORN, DEPOSE AND SAY THAT THIS MAP, CONSISTING OF ONE SHEET, HAS BEEN CORRECTLY DRAWN TO THE DESIGNATED SCALE FROM FIELD NOTES OF A SURVEY MADE UNDER MY SUPERVISION AND DIRECTION, BETWEEN THE 1ST DAY OF MAY, AND THE 2ND DAY OF MAY, 1978; THAT IT TRULY AND CORRECTLY REPRESENTS THE PROPOSED LOCATION AND EXTENT OF THE WORKS USED TO DIVERT WATER FROM UNDERGROUND AND SPRINGS IN ELKO COUNTY, BY ROBERT R. WRIGHT, CO. FOR STOCKWATER & IRRIGATION PURPOSES. THAT THE PROPOSED POINT OF DIVERSION, THE APPROXIMATE LOCATION AND SIZE OF THE DIVERTING CHANNEL, ALL RESERVOIRS OR BASINS, THE LOCATION AND NAMES OF ALL OTHER WORKS WHICH WILL CROSS OR CONNECT WITH THE PROPOSED WORKS, AND THE BOUNDARY OF ALL LANDS, SHOWING BY 40-ACRE SUBDIVISIONS, ARE FULLY AND CORRECTLY DESIGNATED THEREON.

Alan S. Boyack
STATE WATER RIGHT SURVEYOR NO. 358

SUBSCRIBED AND SWORN TO BEFORE ME THIS 13th DAY OF June, 1978

Linda L. Reynolds
NOTARY PUBLIC IN AND FOR ELKO COUNTY, NEVADA.

My Commission

FILED
JUN 15 1978
STATE ENGINEER'S OFFICE

SCALE: 1"=1000'
0 500 1000 2000 3000 4000 5000

35531 32 33

MAP

TO ACCOMPANY APPLICATION TO APPROPRIATE WATER FOR STOCKWATER & IRRIGATION BY ROBERT R. WRIGHT, CO.

BOYACK SURVEYING ELKO, NEVADA W-78019 fm

35532 10251 ISSUED SEP 16 1978 JUN 15 PM 2 23

35533 10252 SEP 16

35533 35532 35531