Place of Use

NW¼ NW¼ of Section 32, T24S, R57E, MDM, Nevada

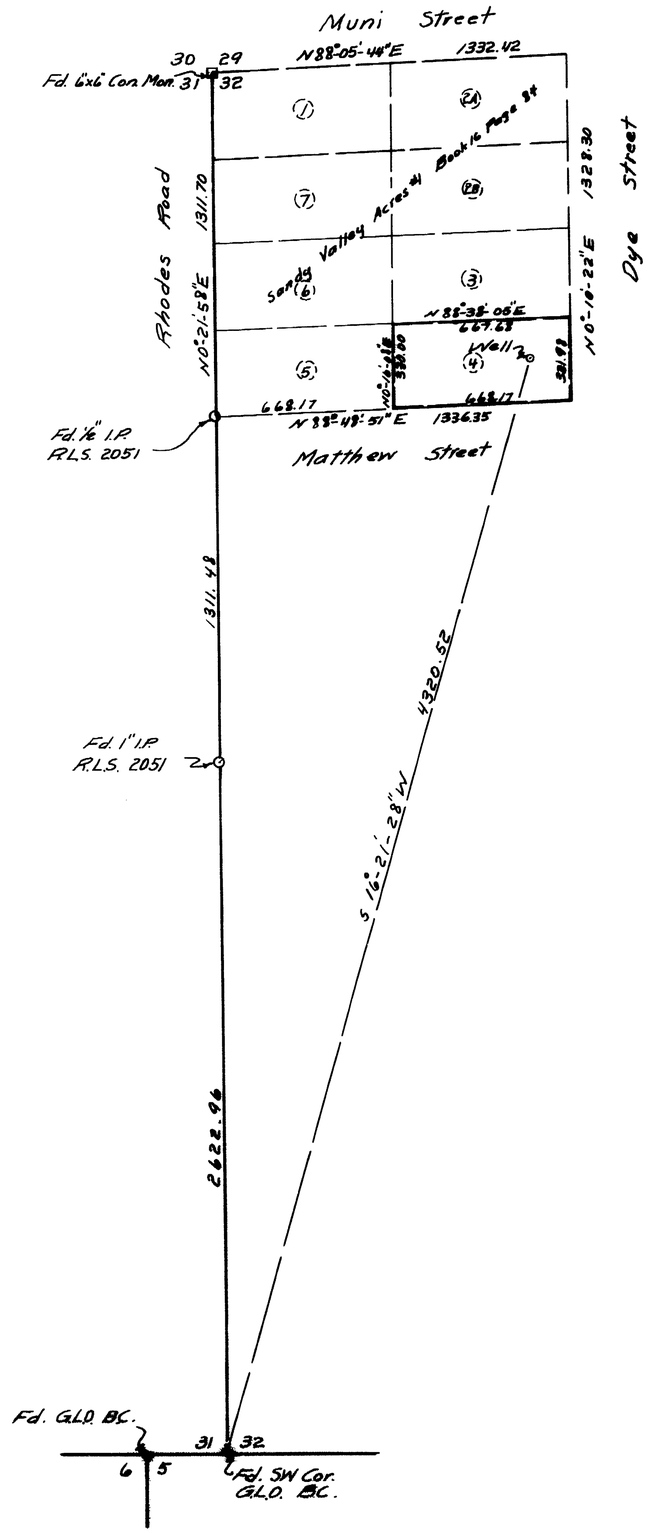

Scale: 1" = 300'

Point of Diversion

NW¼ NW¼ Section 32, T24S, R57E, M.D.M., Nevada

State of Nevada
County of Clark | S.S.

I, Wayne M. Hink, being first duly sworn, depose and say that this map, consisting of one sheet, is correctly drawn to the designated scale from field notes of a survey made by me on the 7th day of June, 1978; that it truly represents the location and extent of the works used to divert water from the Sandy Valley Ground Water Basin by Donald E. McCully for "Irrigation and Domestic Use" and that the boundaries of the land embodied in the tract owned by the applicant and upon which it is proposed to use the water applied for are fully and correctly designed thereon.

Wayne M. Hink
State Water Right Surveyor #334

Subscribed and sworn to before me this 12 day of June 1978

Notary Public in and for
Clark County, Nevada

My Commission expires November 23 1981

Basis of Bearing

(N0°-21-58"E) being the West Line of Section 32, T24S, R57E, M.D.M., Clark County, Nevada as shown on file at The Recorder's Office, Book 16 Page 84.

0 100 200 300 600 900 1200 1500

35510

OFFICE
STATE ENGINEER
1978 JUN 27 AM 9 00

Map To Accompany Application
To
Appropriate Water For Irrigation
by
Donald E. McCully
Box 155, Jean, Nevada 89119
From
Sandy Valley Ground Water Basin