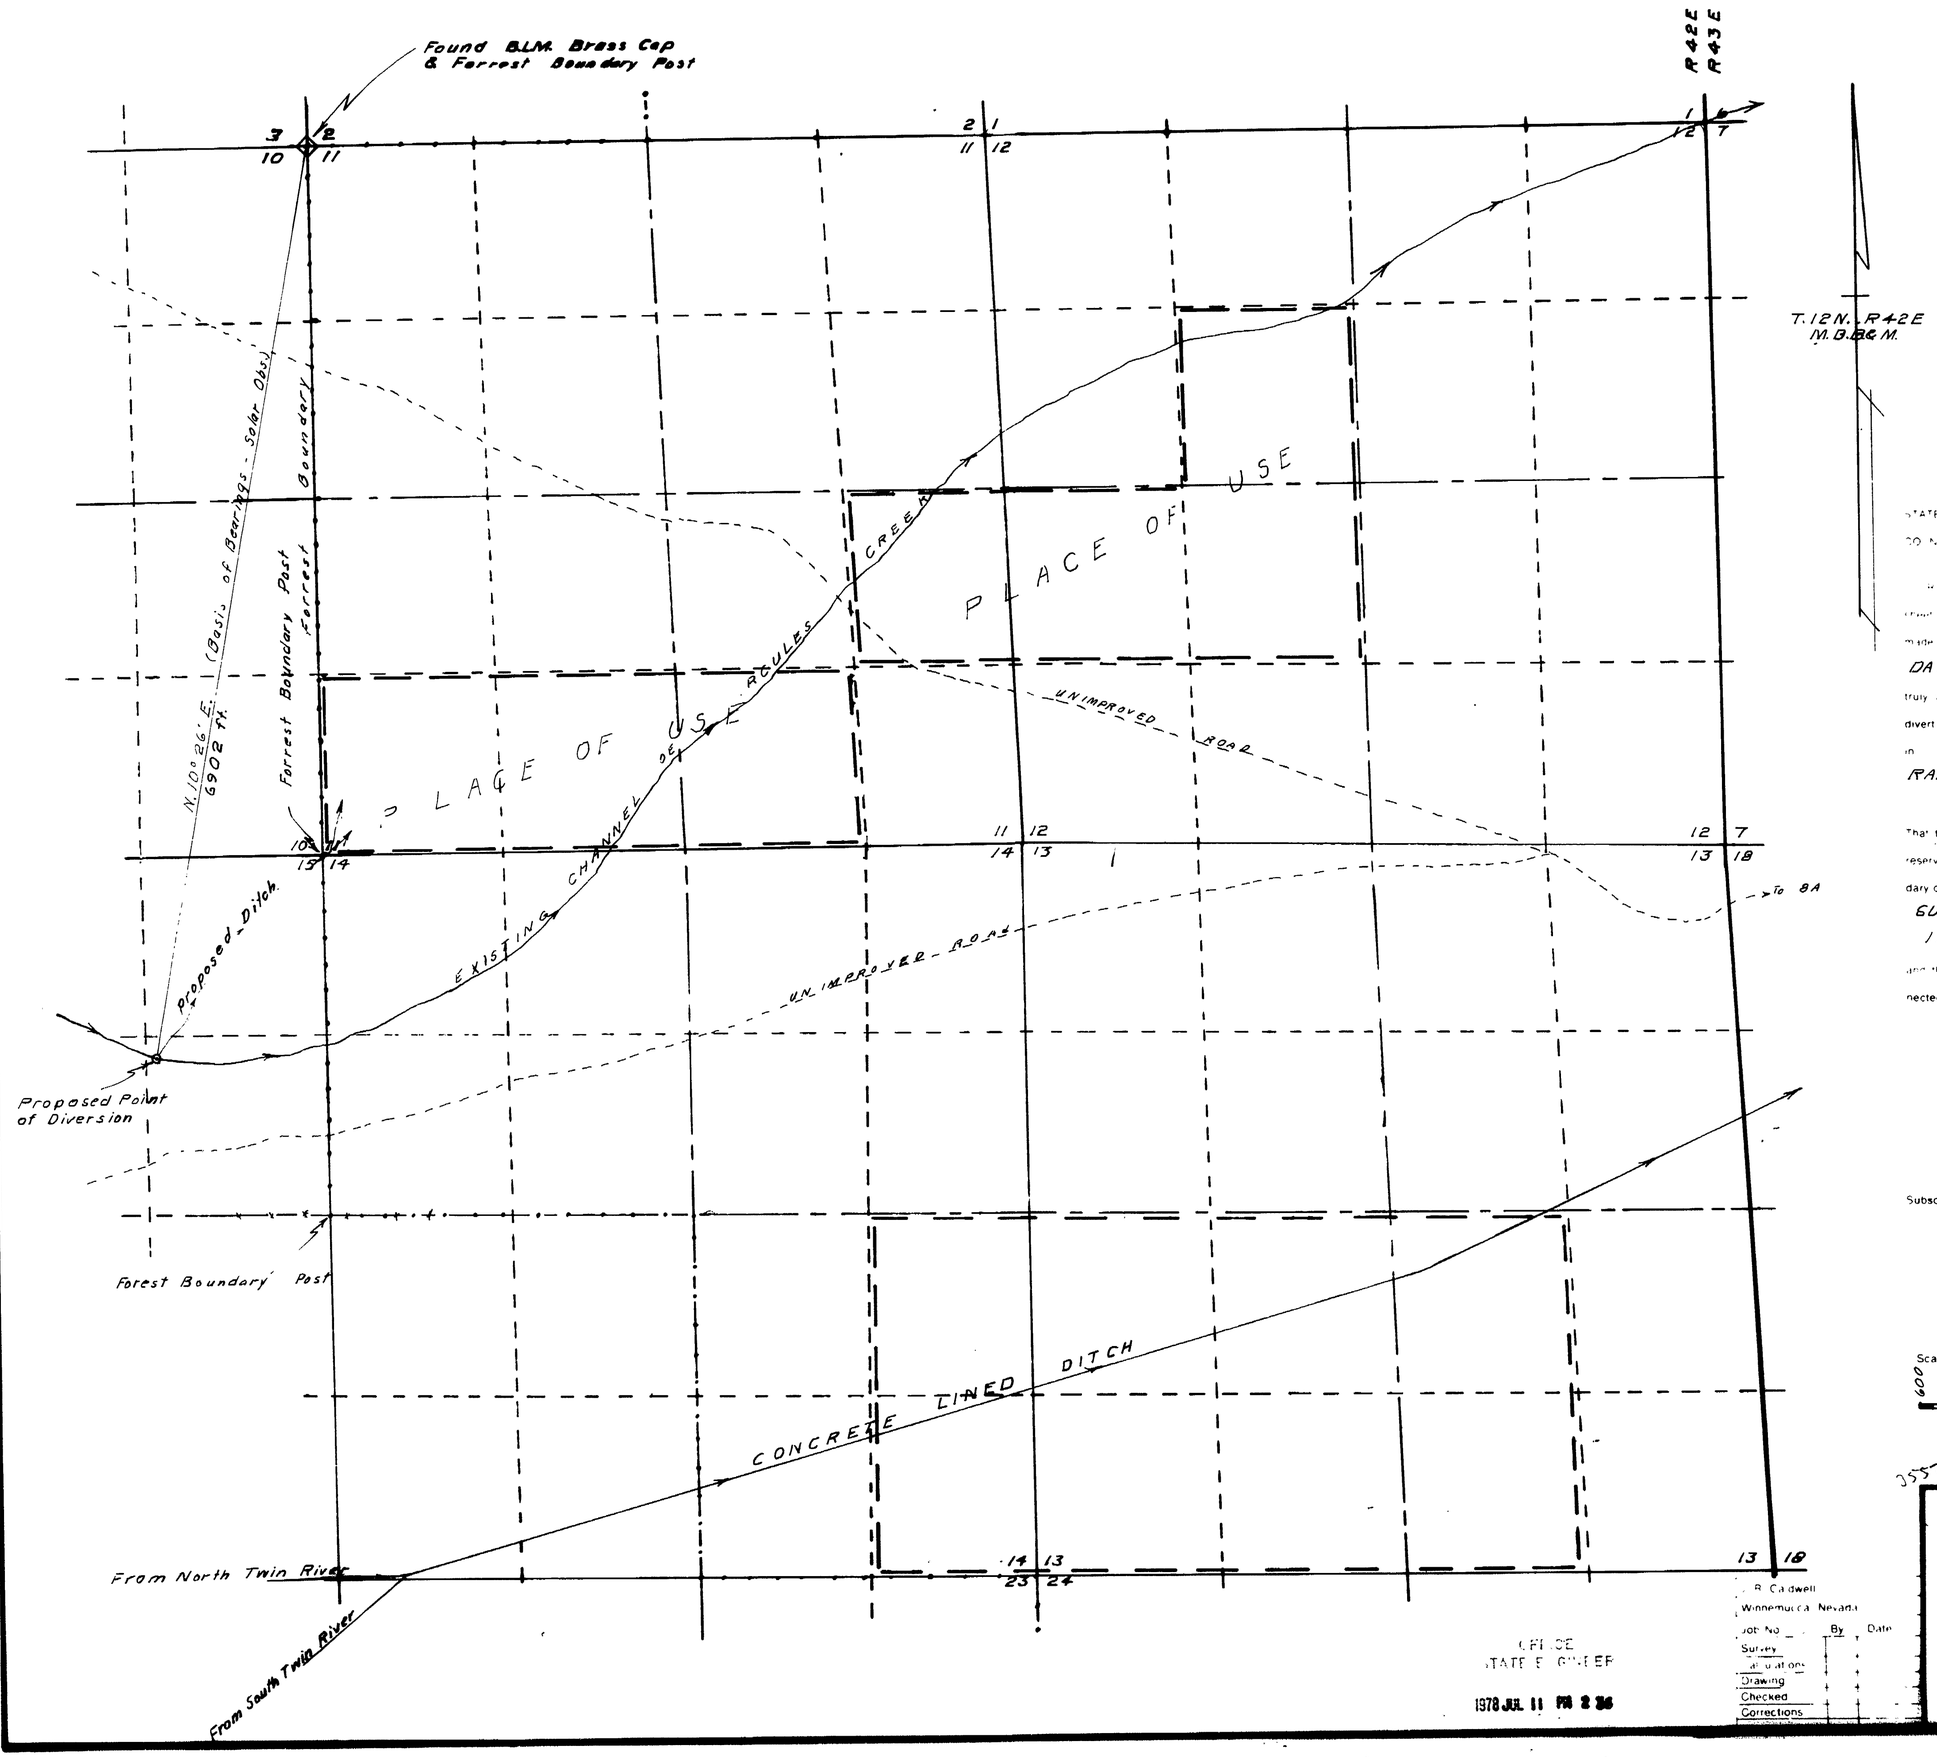

STATE OF NEVADA
COUNTY OF HUMBOLDT } SS

I, [illegible] being first duly sworn depose and say that this map, consisting of ____ sheet, has been correctly drawn to the designated scale from field notes of a survey made by me or under my supervision and direction), ON THE 23rd DAY OF JUNE 1978, that it truly and correctly represents the proposed location and extent of the works used to divert water from HERCULES CREEK in NYE County, by ZIMMERMAN RANCHING CORPORATION for IRRIGATION

That the proposed point of diversion the location and size of the diverting channel, all reservoirs and basins location and description of all measuring devices, and the boundary of all lands SHOWING BY 40-ACRE SUBDIVISIONS THE AREAS TO BE IRRIGATED

and the location and names of all other works or streams which are crossed by or connected with said works are fully and correctly designated thereon.

[signature]
State Water Right Surveyor No 276

Subscribed and sworn to before me this 27th day of June 1978

Ruth Michelsen DEPUTY
Humboldt County Recorder

Scale 1" = 600'

600 0 600 1200 1800 2400

FILED
JUL 11 1978
STATE ENGINEER'S OFFICE

05571

MAP TO ACCOMPANY
APPLICATION TO APPROPRIATE WATER

FOR IRRIGATION
BY ZIMMERMAN RANCHING CORPORATION
FROM HERCULES CREEK
IN NYE COUNTY, NEVADA

[illegible] R. Caldwell
Winnemucca, Nevada
Job No ____ By ____ Date ____
Survey
Calculations
Drawing
Checked
Corrections

OFFICE
STATE ENGINEER
1978 JUL 11 PM 2 36