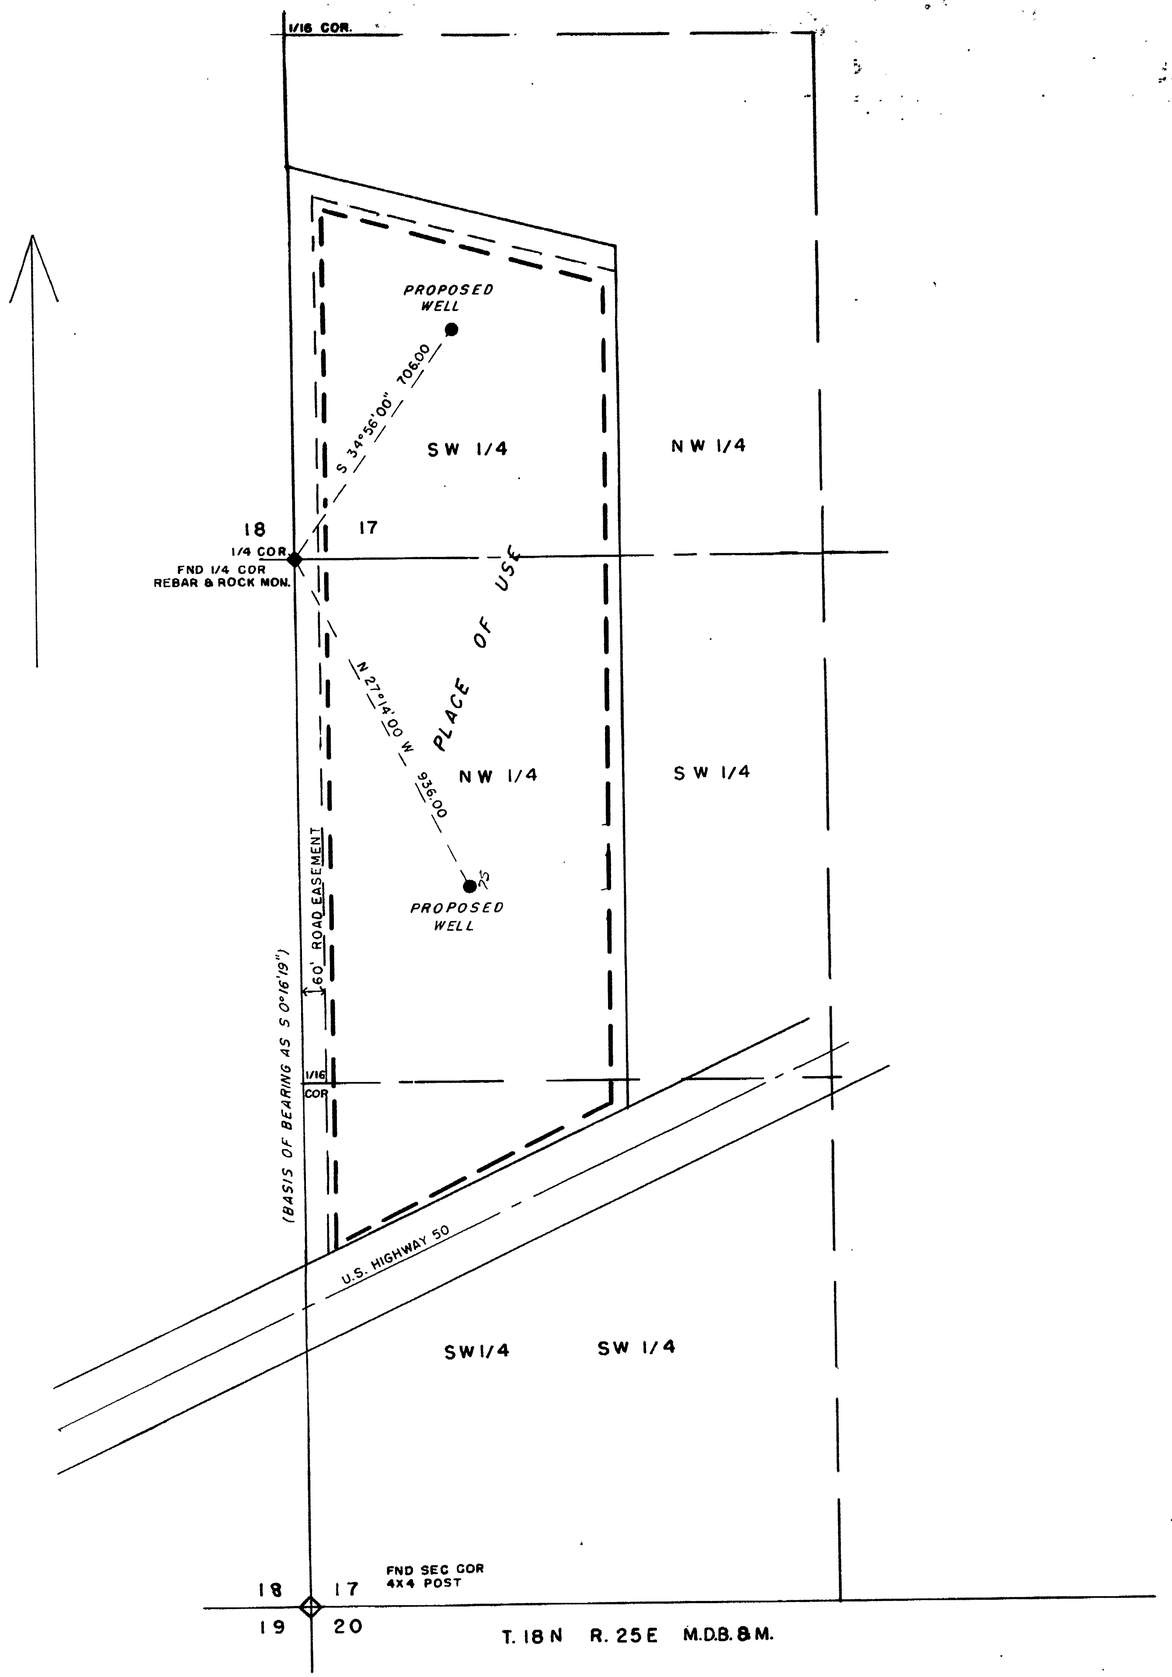

STATE OF NEVADA }
CARSON CITY } s.s.

I, Walter G. Reid, being first duly sworn, depose and say that this map consisting of one sheet, has been correctly drawn to the designated scale from field notes of a survey made by me on the 7th day of June, 1978; that it truly and correctly represents the proposed location and extent of the works used to divert water from underground source in Lyon County, by Dale Vail for Domestic and commercial purposes. That the proposed point of diversion, the approximate location and size of the diverting conduit, all reservoirs or basins, the location and names of all other works which will cross or connect with the proposed works, and the boundry of all lands, showing by 40-acre subdivisions the area and place of use are fully and correctly designated thereon.

Walter G. Reid
State Water Right Surveyor

Subscribed and sworn to before me this [redacted] day of June, 1978

GLADYS E. ANDERSON
NOTARY PUBLIC - NEVADA
CARSON CITY
My Commission Expires July 2, 1981

SCALE 1"=200'

0 50 100 200 400 600 800 1000

35575

FILED
JUN 29 1978
STATE ENGINEER'S OFFICE

OFFICE
STATE ENGINEER

MAP
TO ACCOMPANY APPLICATION
TO APPROPRIATE WATER FOR
DOMESTIC & COMMERCIAL
BY DALE VAIL
FROM UNDERGROUND SOURCE

38415 38414 38413 35576 35575