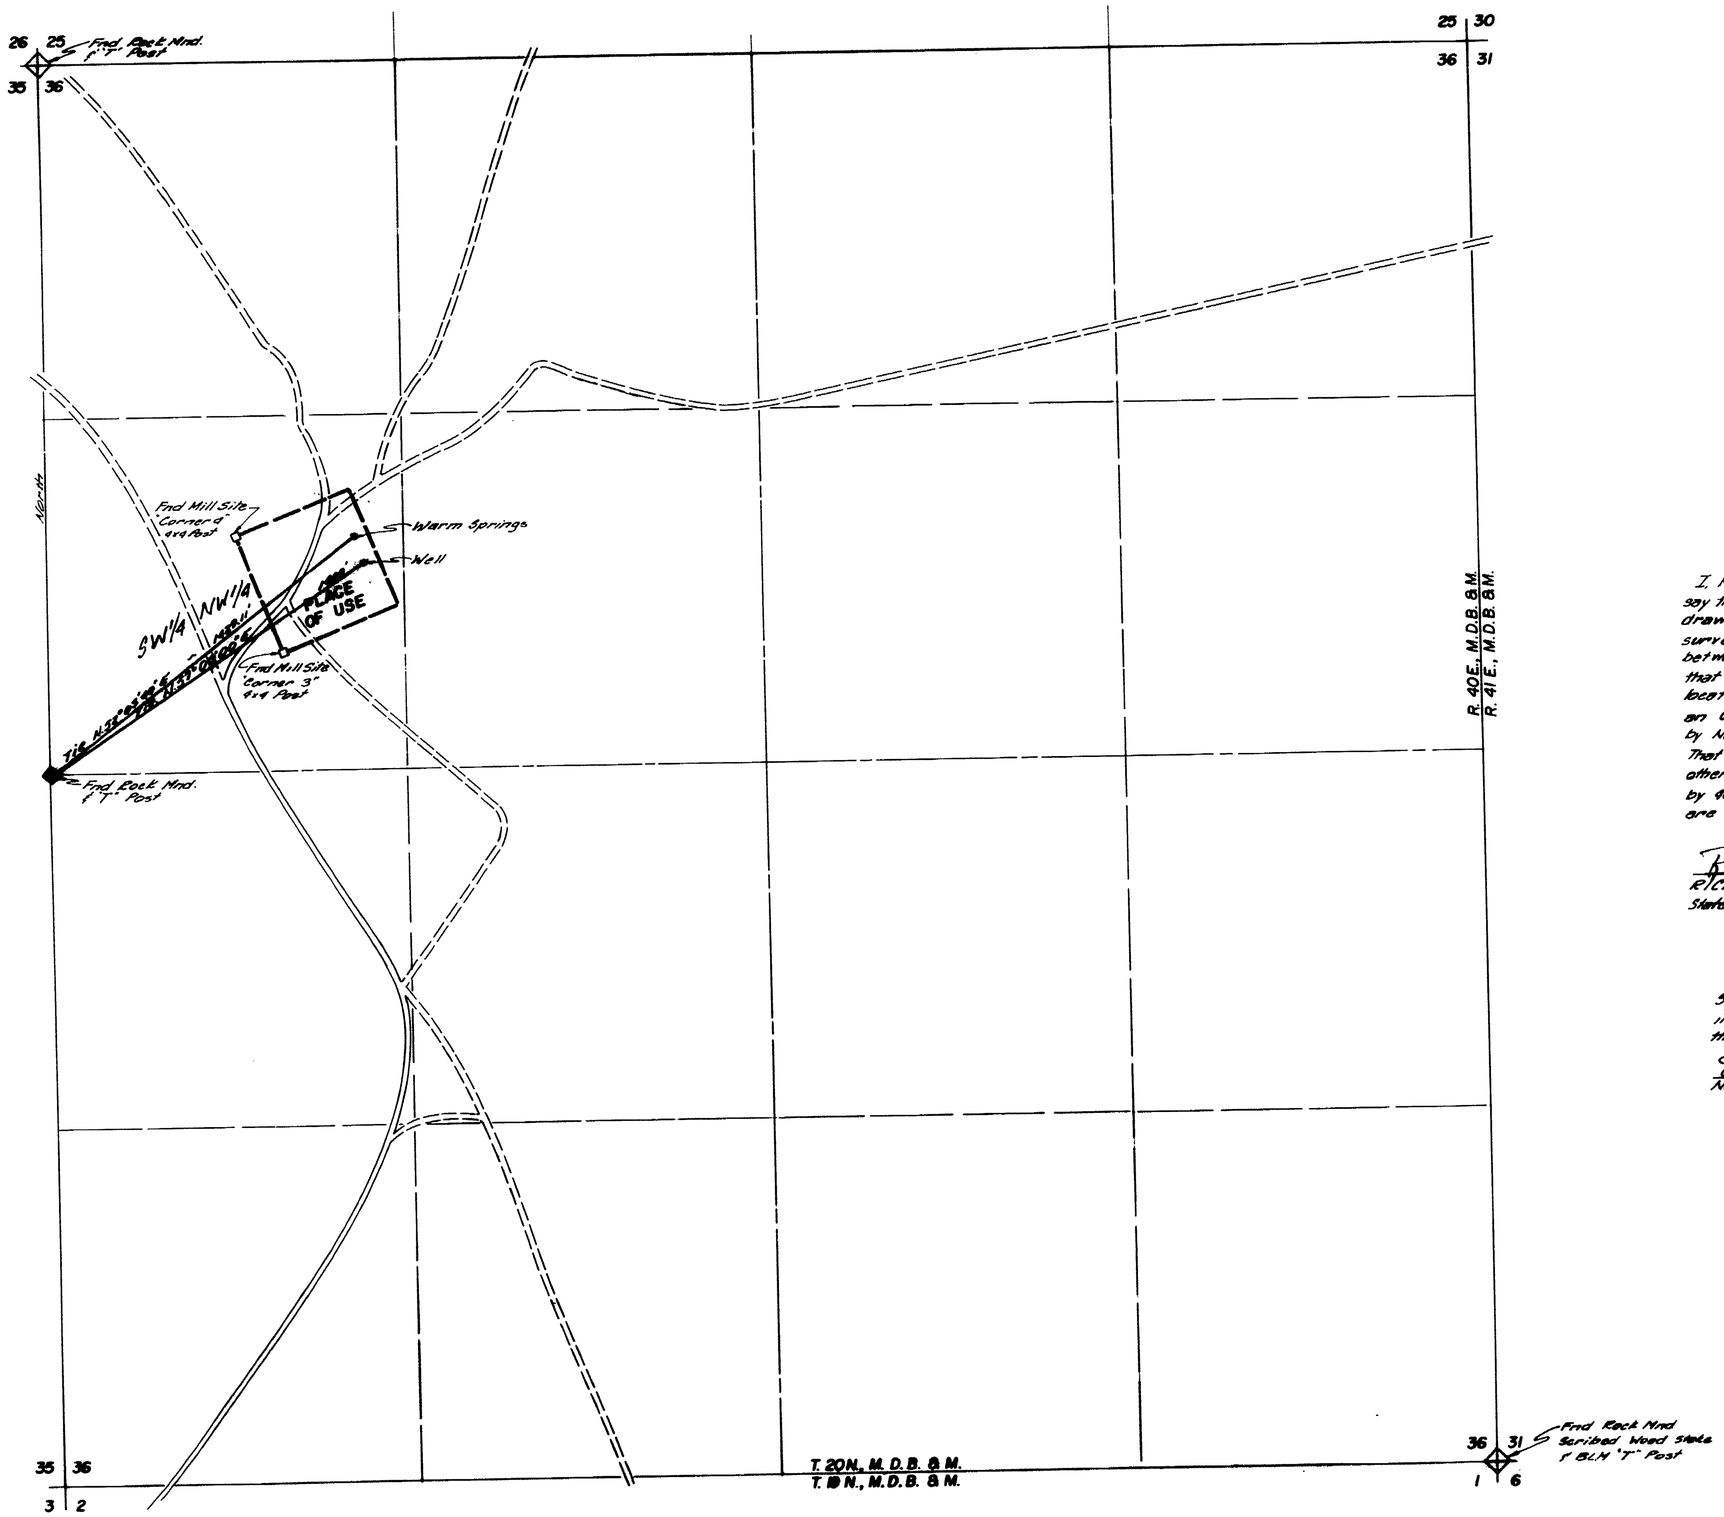

I, Richard W. Arden, being first duly sworn, deposed and say that this Map, consisting of one sheet, has been correctly drawn to the designated scale from field notes of a survey made by me or under my supervision and direction between the 28th day of Sept. and the 6th day of Oct. 1978, that it truley and accurately represents the proposed location and extent of works used to divert water from an Underground Source & Spring in Lander County, Nevada by Newpass Resources, Inc., for Milling and Domestic Purposes; That the proposed point of diversion, the location of all other works, that the boundaries of all other lands, showing by 40-acre subdivisions, the area proposed to be served, are fully and correctly designated hereon.

RICHARD W. ARDEN
State Water Rights Surveyor No. 307

Subscribed and sworn to before me, a Notary Public, in and for the county of Washoe, State of Nevada, on this 6th day of Oct. 1978.

Edie L. Bozlman
Notary Public

EDZIE L. BOZLMAN
Notary Public - State of Nevada
Washoe County
My Commission expires Sept. 10, 1981

FILED
OCT 10 1978
STATE ENGINEER'S OFFICE

35579-80

MAP
TO ACCOMPANY APPLICATION
TO APPROPRIATE WATER
FOR MILLING & DOMESTIC PURPOSES
BY NEWPASS RESOURCES, INC.
FROM AN UNDERGROUND SOURCE & SPRING
IN LANDER COUNTY, NEVADA

sea 980 INDUSTRIAL WAY
SPARKS, NEVADA

JOB NO.
DATE
DR.

OFFICE
STATE ENGINEER

1978 OCT 10 AM 8 16