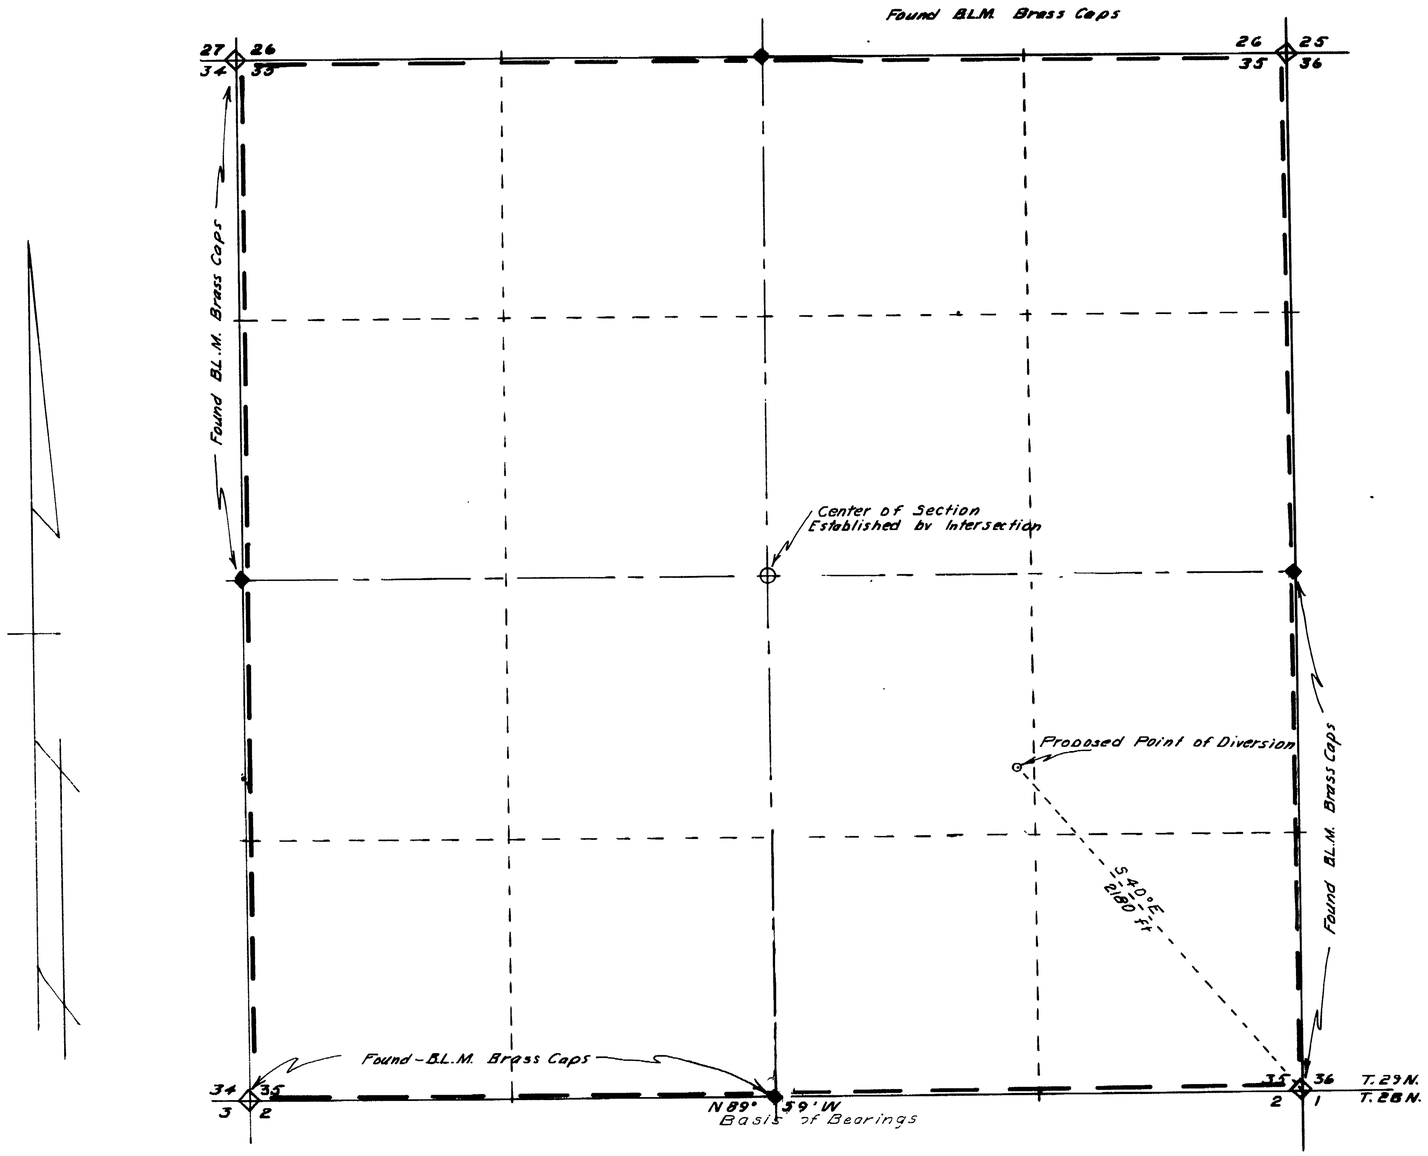

SECTION 35
T. 29N.. R.27E.. M.D.B.&M.

STATE OF NEVADA
COUNTY OF HUMBOLDT } SS

J. R. Caldwell, being first duly sworn, depose and say that this map, consisting of ____ sheets has been correctly drawn to the designated scale from field notes of a survey made by me (or under my supervision and direction), ON THE 22ND DAY OF APRIL 1978, that it truly and correctly represents the proposed location and extent of the works used to divert water from UNDERGROUND in PERSHING County, by VERON KAY CANNON, MELISSA R. CANNON, LEONA F. CANNON & R. JOANNE GRAHAM for IRRIGATION & DOMESTIC.

That the proposed point of diversion, the location and size of the diverting channel, all reservoirs and basins, location and description of all measuring devices, and the boundary of all lands SHOWING BY 40-ACRE SUBDIVISIONS THE LAND TO BE IRRIGATED

and the location and names of all other works or streams which are crossed by or connected with said works are fully and correctly designated thereon.

J. R. Caldwell
State Water Right Surveyor No. 279
July 3, 1978

Subscribed and sworn to before me this 5th day of July 1978
Lindy Aul
Humboldt County Recorder

Scale 1" = 400'

400 0 400 800 1200 1600

FILED
JUL 7 1978
STATE ENGINEER'S OFFICE

35599

FILED
OFFICE
STATE ENGINEER
1978 JUL 7 PM 2 43

J. R. Caldwell
Winnemucca, Nevada

Job No.	By	Date
Survey		
Calculations		
Drawing		
Checked		
Corrections		

MAP TO ACCOMPANY
APPLICATION TO APPROPRIATE WATER

FOR IRRIGATION & DOMESTIC
BY VERON KAY CANNON, MELISSA R. CANNON, LEONA F. CANNON & R. JOANNE GRAHAM
FROM UNDERGROUND
IN PERSHING COUNTY, NEVADA