Basis Of Bearing And Dimensions Are Taken From Record Of Survey File No. 341788, Filed August 7, 1961, Official Records Of Washoe County, Nevada.

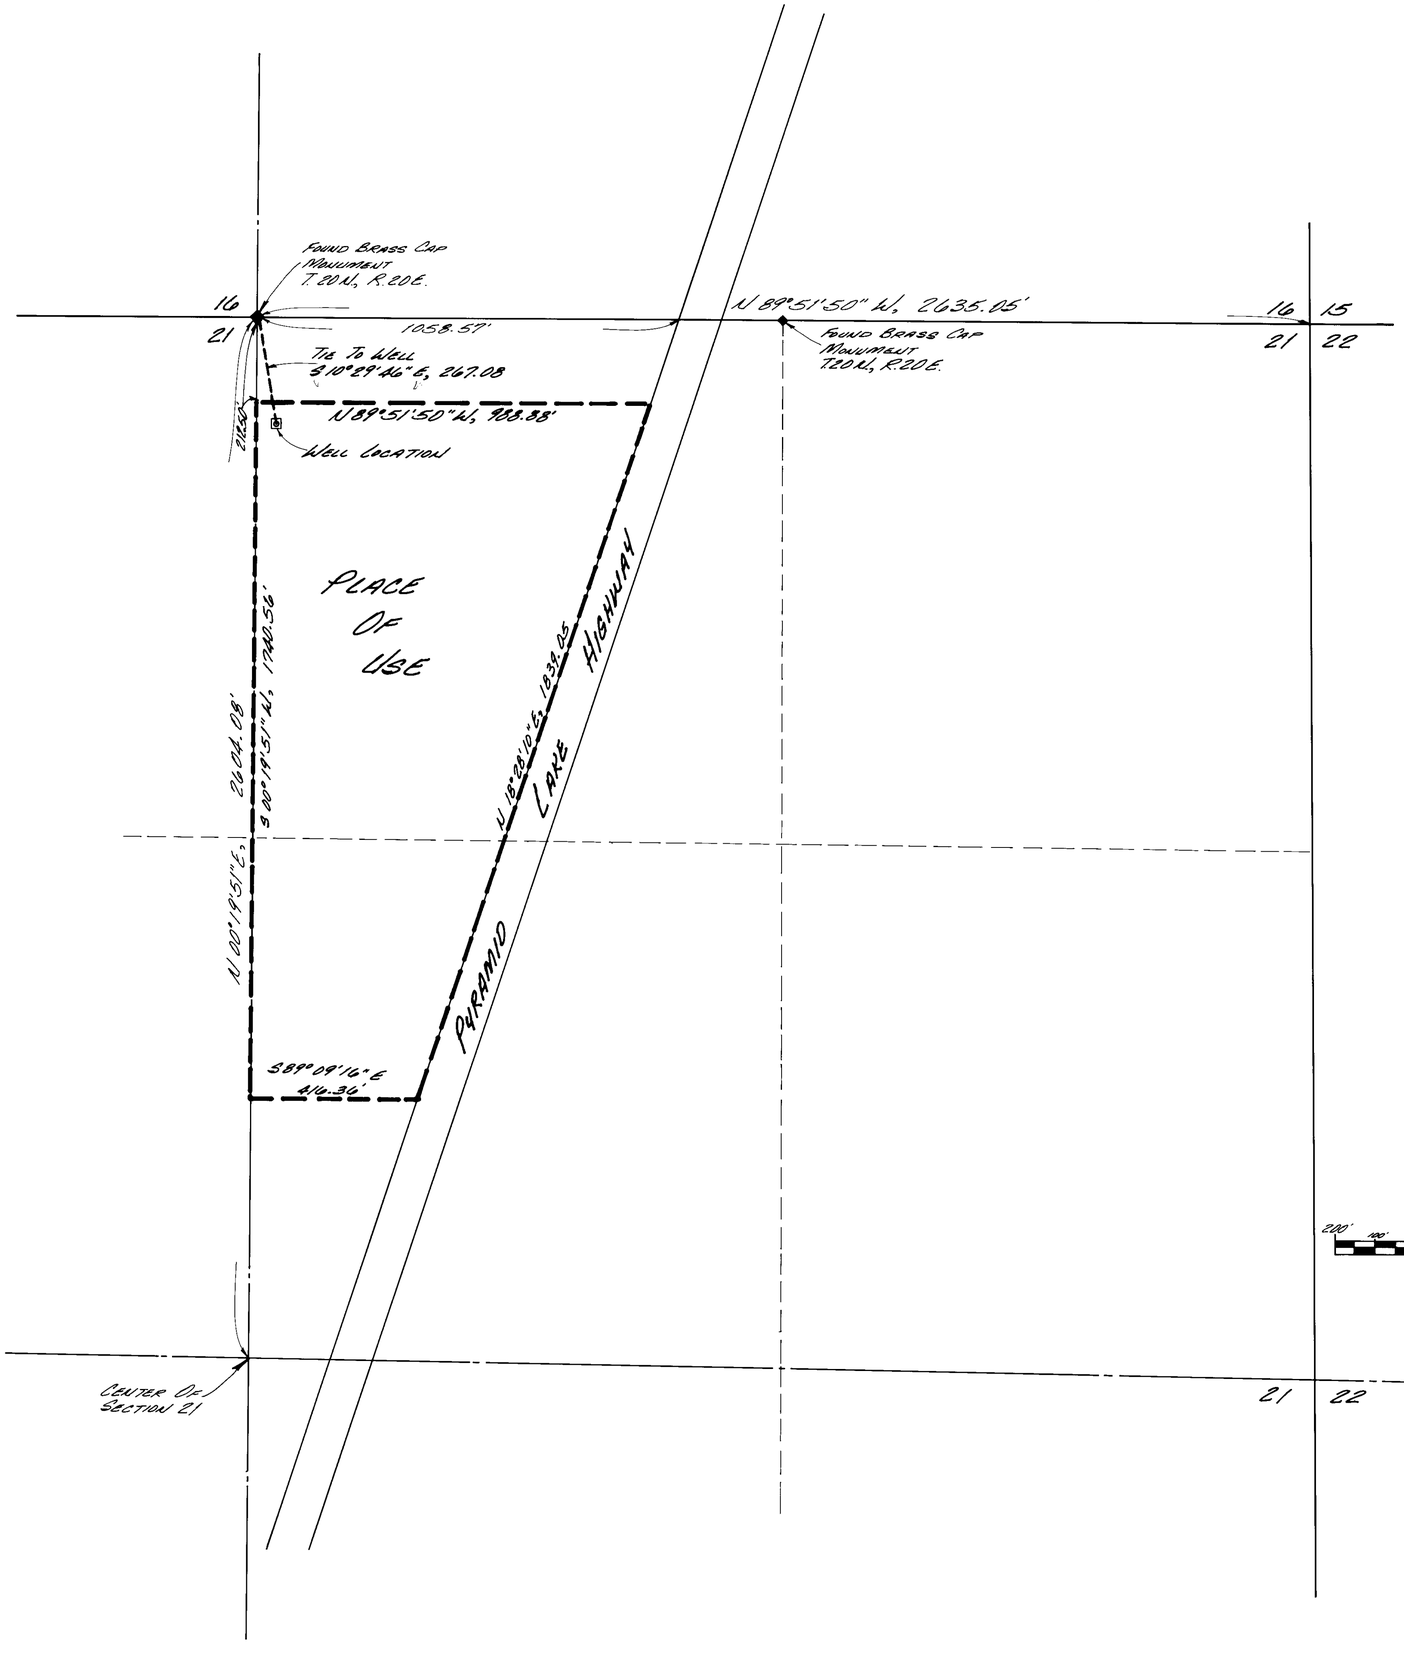


Scale: 1" = 200'

200' 100' 0 100' 200' 400' 600'

Scale In Feet

State Of Nevada
County Of Washoe ss

I, Milton L. Sharp, Being First Duly Sworn, Depose And Say That This Map, Consisting Of 1 Sheet, Has Been Correctly Drawn To The Designated Scale From Field Notes Of A Survey Made Under My Supervision And Direction On June 22nd 1978; That It Truly And Correctly Represents The Proposed Location And Extent Of The Works Used To Divert Water From An Underground Source, In Washoe County By Richard W. Rock & Spanish Springs Partners For Quasi-Municipal Purposes. That The Proposed Points Of Diversion, The Approximate Location And Size Of The Diverting Wells, And The Boundary Of All Lands, Showing By 40 Acre Subdivisions The Areas Proposed To Be Served, Are Fully And Correctly Designated Thereon.

Milton L. Sharp
Milton L. Sharp
State Water Rights Surveyor #475

Subscribed And Sworn To Before Me This 30th Day Of June, 1978. Notary Public In And For Washoe County, Nevada.

Cynthia L. Brooks
Cynthia L. Brooks, Notary Public

CYNTHIA L. BROOKS
State of Nevada
Washoe County
My Commission Expires June 29, 1980

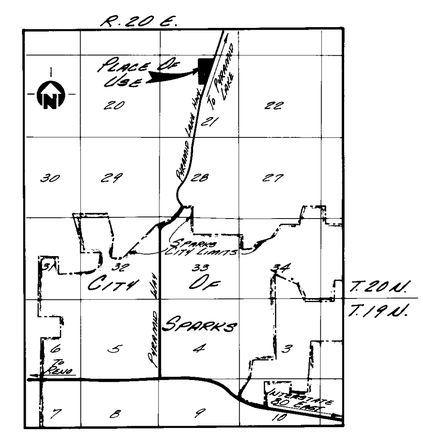


Location Map

FILED
JUL 10 1978
STATE ENGINEER'S OFFICE

MAP
TO ACCOMPANY APPLICATION
TO APPROPRIATE WATER FOR
QUASI-MUNICIPAL USE
BY RICHARD W. ROCK &
SPANISH SPRINGS PARTNERS
FROM
AN UNDERGROUND SOURCE

35600