REVEILLE PROJECT
Wells and Leach Pads

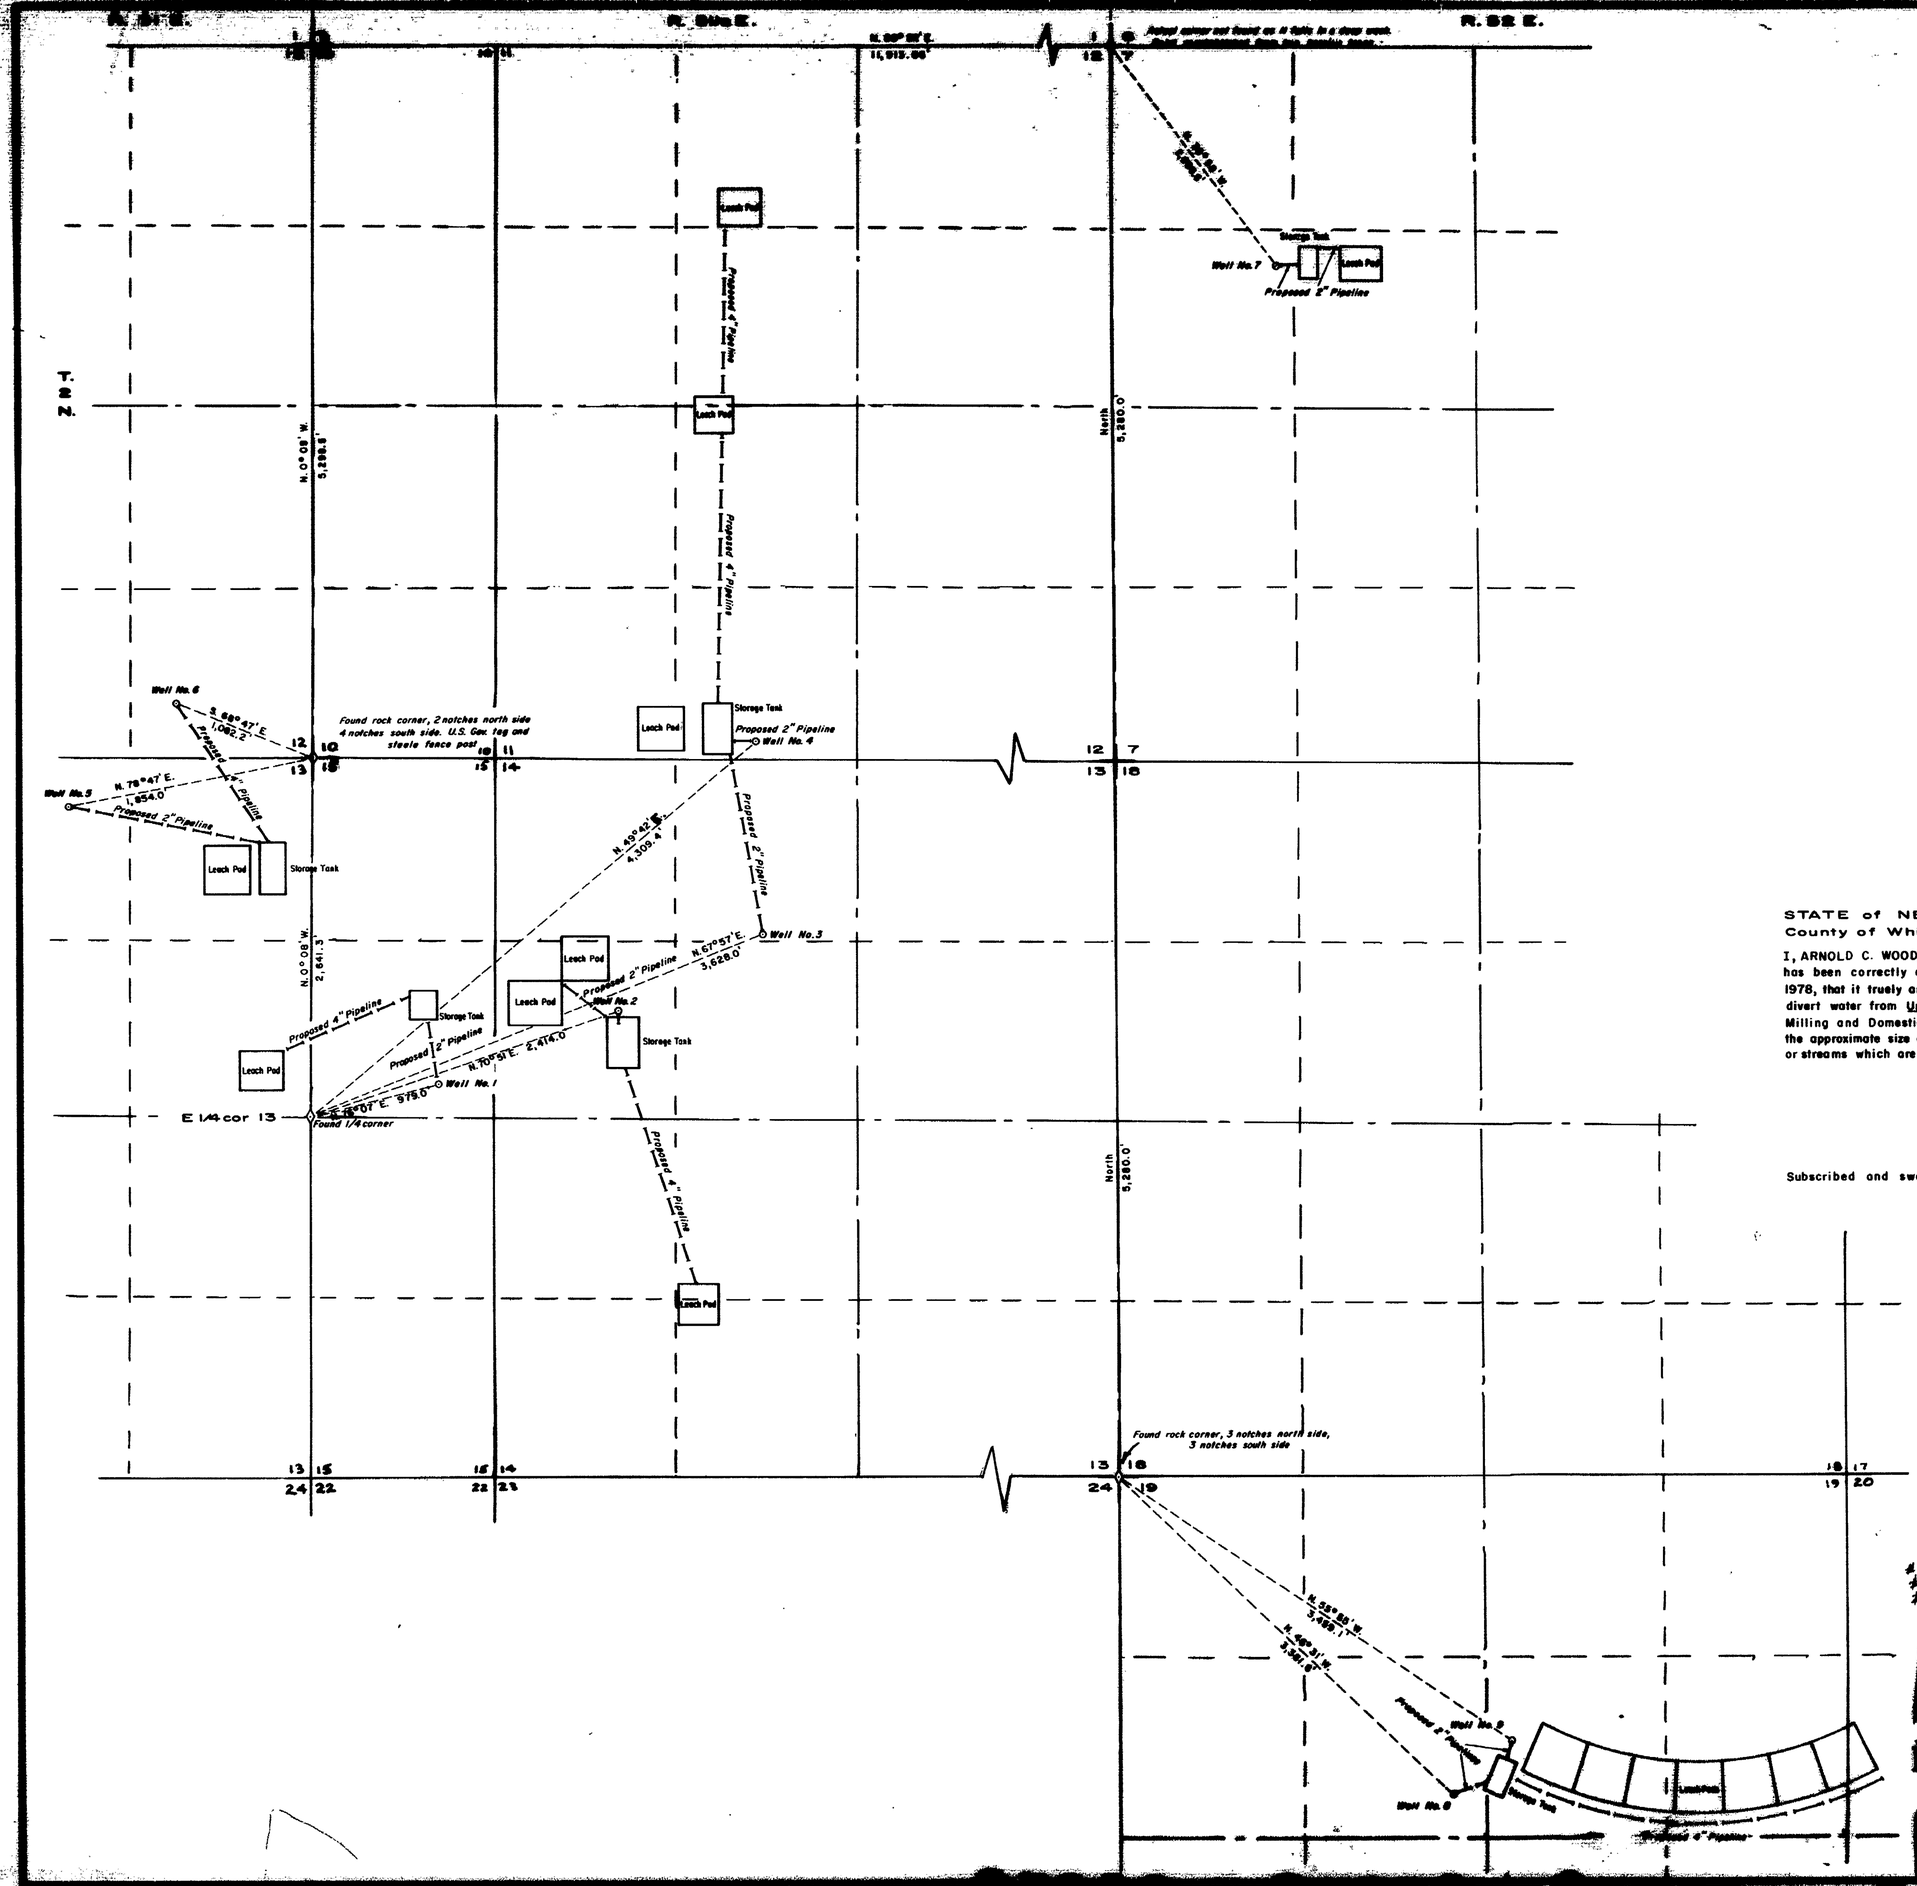

STATE of NEVADA }
County of White Pine } ss

I, ARNOLD C. WOOD, being first duly sworn depose and say that this map consisting of one sheet has been correctly drawn to the designated scale from field notes of a survey made by me on Feb. 1978, that it truely and correctly represents the proposed location and extent of the works used to divert water from Underground Sources in Nye County, Nevada, by Gold Creek Mining Co. for Mining Milling and Domestic purposes. That the proposed point of diversion and return, the location of the Mill the approximate size and capacity of the diverting conduit and the location and names of all other works or streams which are crossed by or connected with said works, are fully and correctly designated hereon.

Arnold C. Wood
NEVADA STATE WATER RIGHT SURVEYOR

Subscribed and sworn to before me this 30 day of June, 1978

Paul A. Douglass
Notary Public in and for White Pine County, Nevada.

PAUL A. DOUGLASS
NOTARY PUBLIC STATE OF NEVADA
My Commission Expires: July 28, 1979

FILED
JUL 13 1978
STATE ENGINEER'S OFFICE

RECEIVED
JUL 13 1978
STATE ENGINEER'S OFFICE

600 0 600 1200 1800

NOTE: *All land shown is unsurveyed. Rock Township corners of a 1909 survey are all that exist. There are no interior corners.*

Survey Data Taken from Nevada Protraction Diagram No. 181 Unit No. 77

#35621
#35620
#35619

BASIS FOR BEARINGS: SOLAR OBSERVATION

MAP ACCOMPANYING APPLICATION TO APPROPRIATE WATER

FOR: MINING, MILLING and DOMESTIC USE
FROM: UNDERGROUND SOURCES
BY: GOLD CREEK MINING COMPANY
LOCATED IN: NYE COUNTY, NEVADA
SCALE: 1" = 600'
MAP & SURVEY BY: A.C. WOOD R.L.S. 3144 Feb. 1978

35621 35620 35619