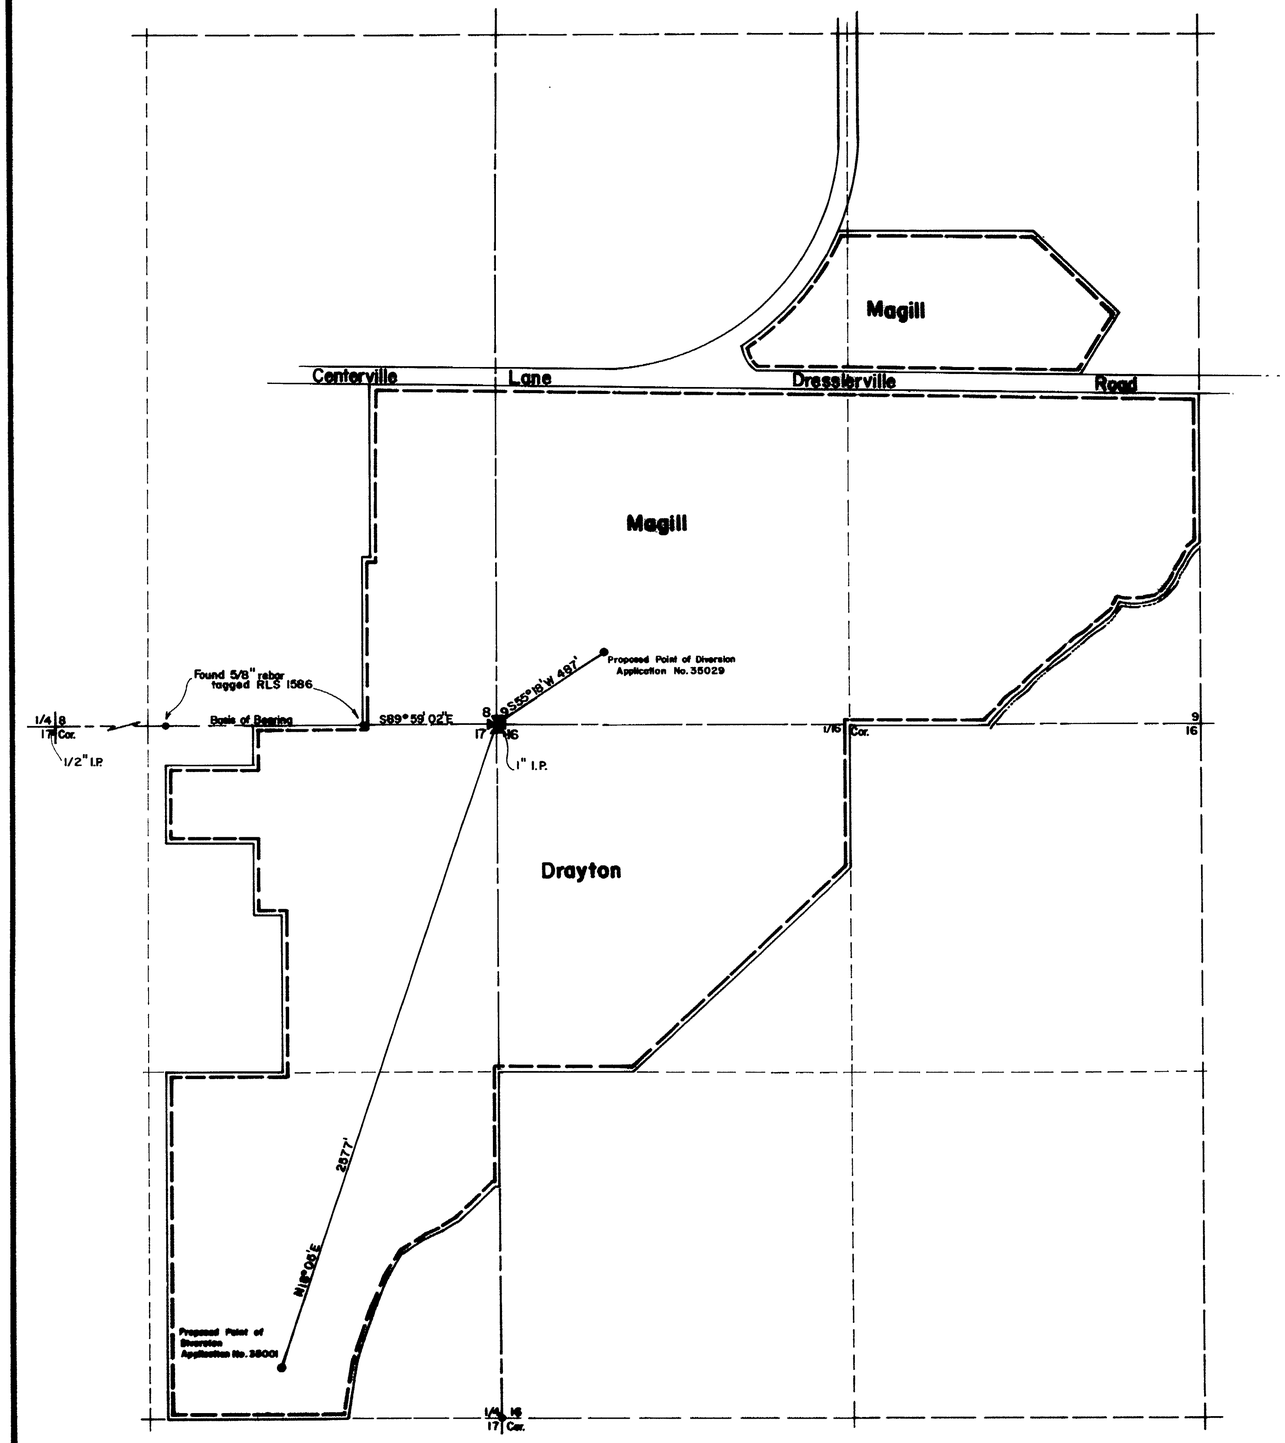

Basis of Bearing:

Parcel map prepared for James D. & Joyce Ann Preeser, filed as document 02374, book 876, page 440 in Douglas County by B. J. Vasey, RLS 1586.

Place of Use

Located in Portions of the
E½ NE¼ Sec. 17 & NW¼ NW¼ Sec. 16 &
SE¼ SE¼, Sec. 8 & SW¼, Sec. 9.
T12N., R.20E., M.D.B. & M.

Resource Concepts
2989 Highway 50 East (702) 883-1600
Carson City, Nevada 89701

STATE of NEVADA
CARSON CITY S.S

I, BRUCE R. SCOTT, being first duly sworn, depose and say that this map, consisting of one (1) sheet, has been correctly drawn to the designated scale from field notes of a survey made under my supervision and direction, on the 24th day of February, 1978; that it truly and correctly represents the proposed location and extent of the works used to divert water from UNDERGROUND SOURCES; in DOUGLAS COUNTY by WILLIAM LYNN & EVA DEE MAGILL and JOHN W. DRAYTON, JR., TRUSTEE for QUASI-MUNICIPAL purposes. That the proposed point of diversion, and the boundary of all lands showing by 40-acre subdivisions the areas to be developed are fully and correctly designated thereon.

Bruce R. Scott
State Water Right Surveyor No. 427

Subscribed and sworn to before me
this 14th day of July, 1978.
Notary Public in and for Carson City, Nevada

Gladys E. Anderson

GLADYS E. ANDERSON
NOTARY PUBLIC-NEVADA
CARSON CITY
My Commission Expires July 2, 1981

Scale 1" = 300'
300 0 300 600 900

35630-31

FILED
JUL 14 1978
STATE ENGINEER'S OFFICE

STATE ENGINEER
1978 JUL 14 PM 4 17

MAP
to accompany Applications to change
place of use
for QUASI-MUNICIPAL purposes
by
WILLIAM LYNN & EVA DEE MAGILL
and
JOHN W. DRAYTON, JR., TRUSTEE
from UNDERGROUND SOURCES
in DOUGLAS COUNTY, Nevada