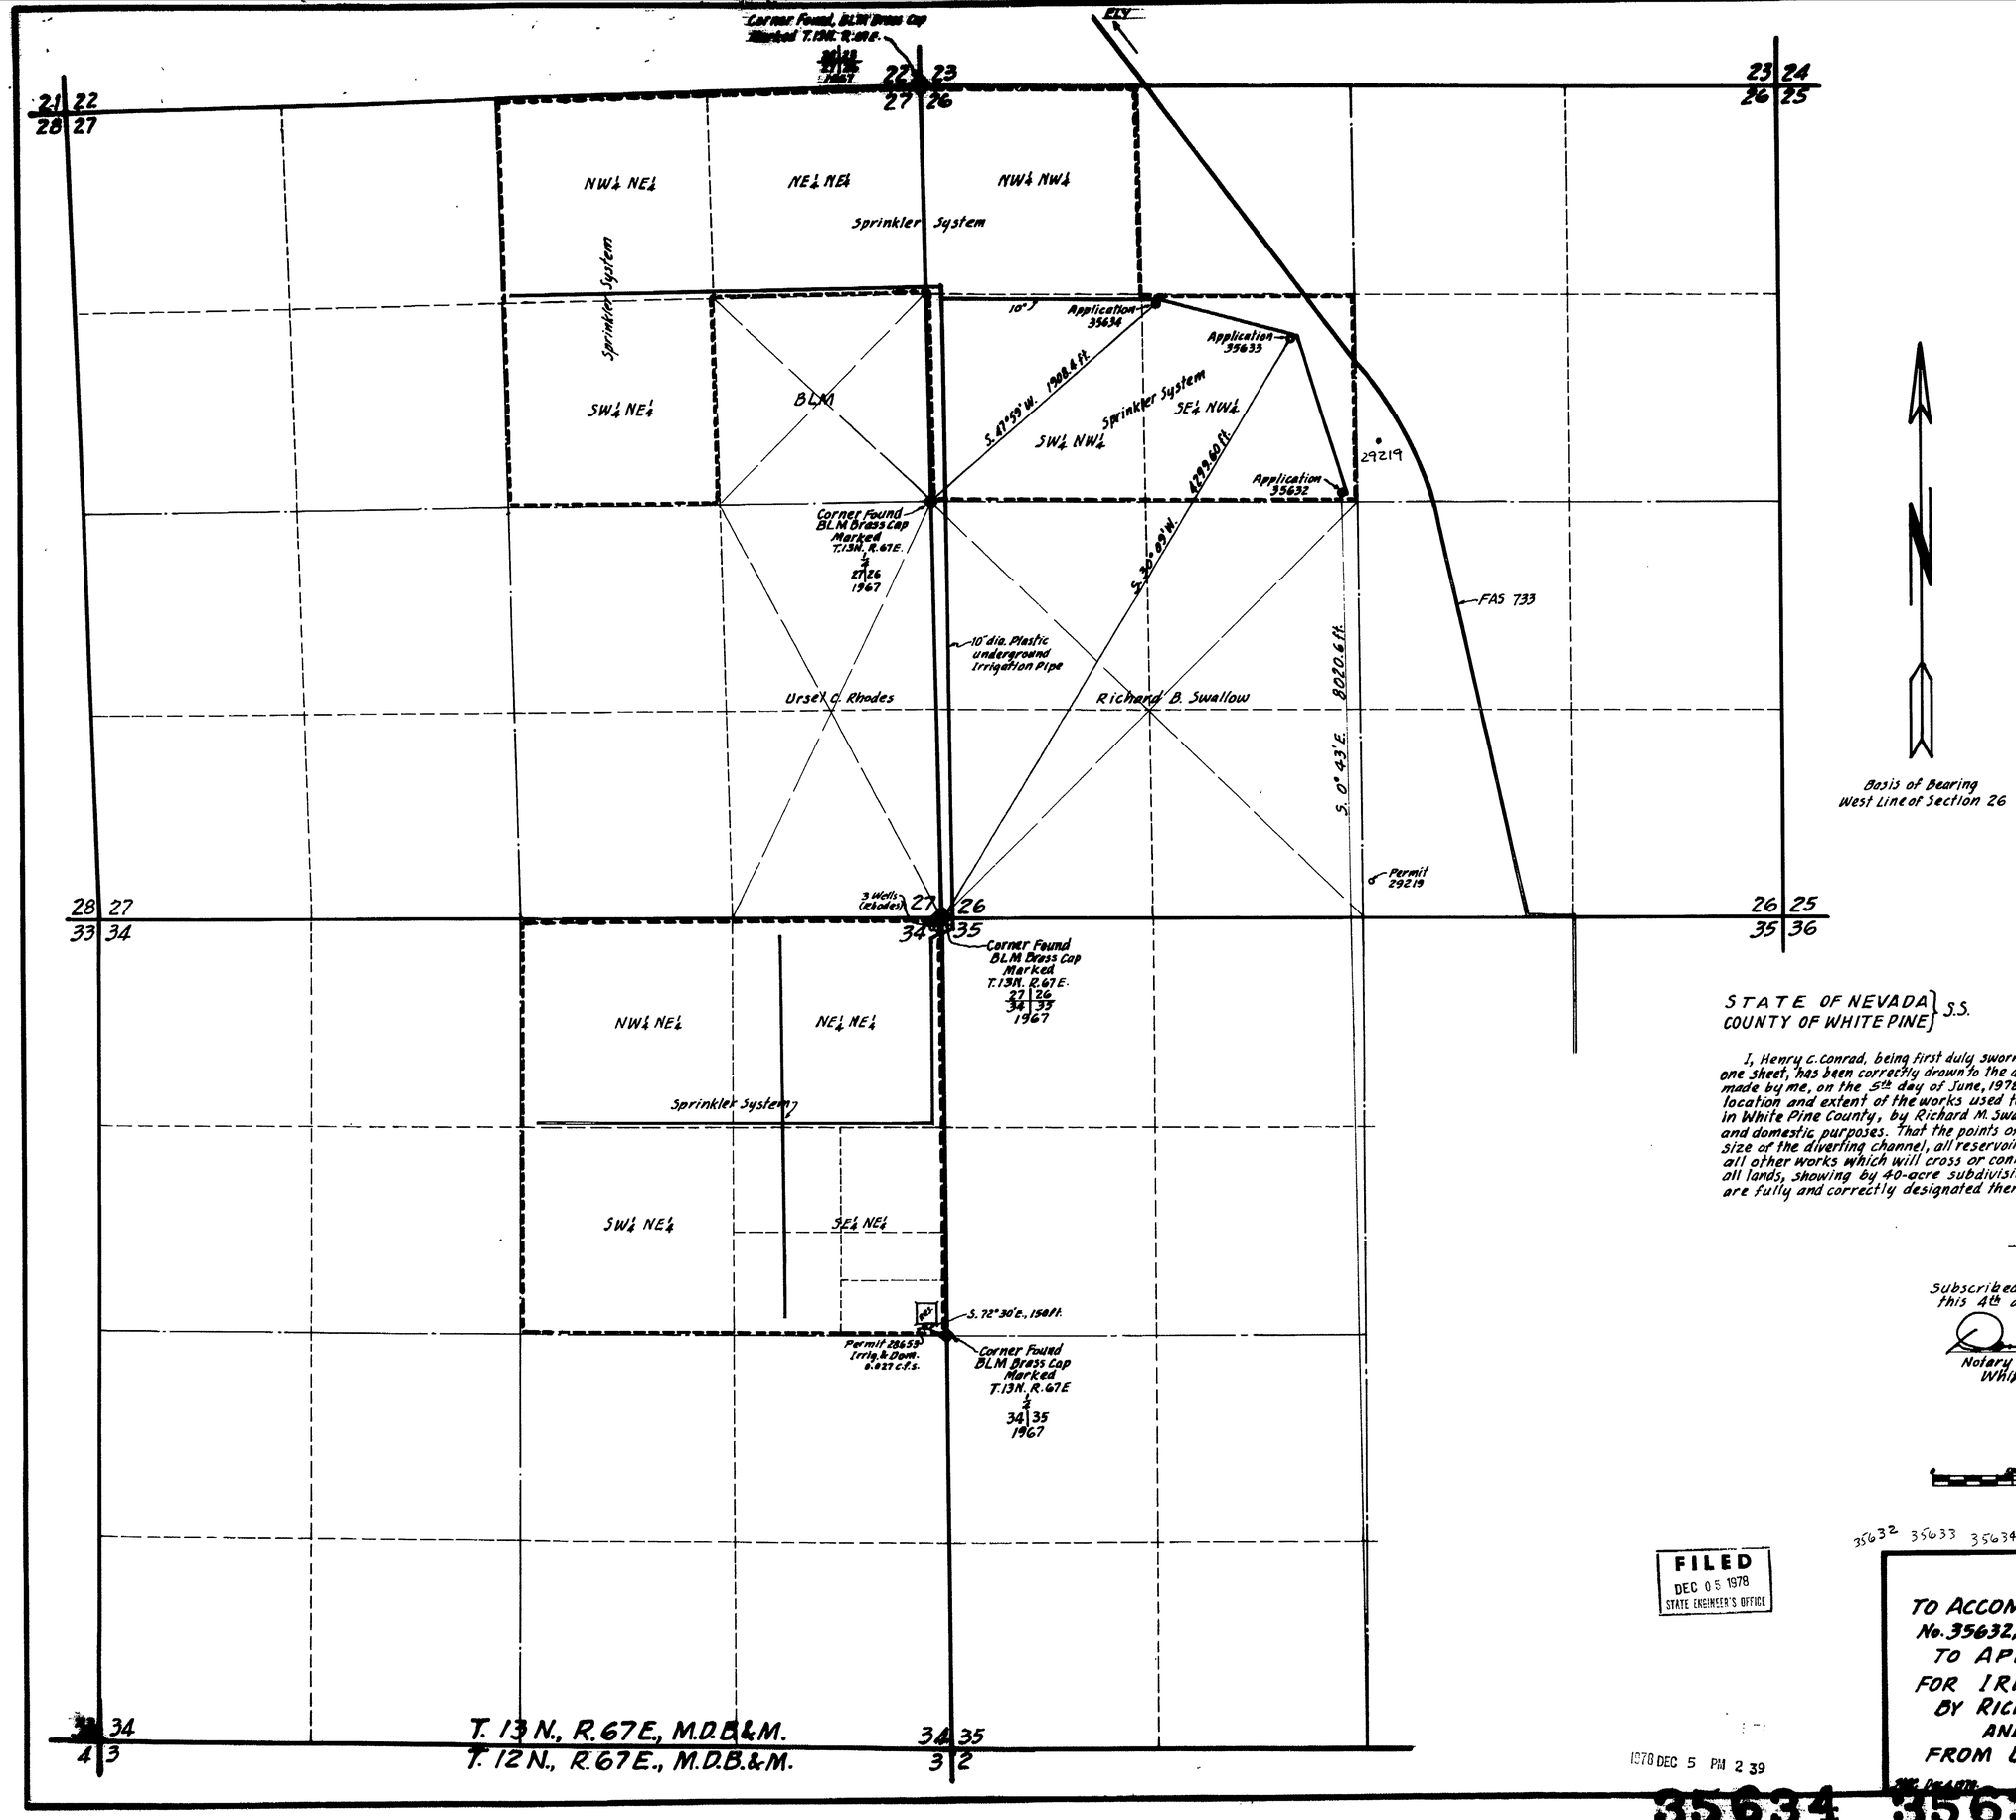

Basis of Bearing
West Line of Section 26

STATE OF NEVADA }
COUNTY OF WHITE PINE } S.S.

I, Henry C. Conrad, being first duly sworn, depose and say that this map, consisting of one sheet, has been correctly drawn to the designated scale from field notes of a survey made by me, on the 5th day of June, 1978; that it truly and correctly represents the location and extent of the works used to divert water from underground source, in White Pine County, by Richard M. Swallow and Vesta C. Swallow for irrigation and domestic purposes. That the points of diversion, the approximate location and size of the diverting channel, all reservoirs or basins, the location and names of all other works which will cross or connect with the works, and the boundary of all lands, showing by 40-acre subdivisions the areas proposed to be irrigated, are fully and correctly designated thereon.

Henry C. Conrad
State Water Right Surveyor No. 395

Subscribed and sworn to before me this 4th day of December, 1978.

Dorothy G. Perkins
Notary Public in and for White Pine County, Nevada.

DOROTHY G. PERKINS
Notary Public - State of Nevada
My Commission Expires: Jan. 21, 1981

Scale ~ 1" = 500'

FILED
DEC 05 1978
STATE ENGINEER'S OFFICE

35632 35633 35634

MAP
TO ACCOMPANY APPLICATIONS No. 35632, No. 35633 & No. 35634 TO APPROPRIATE WATER FOR IRRIGATION AND DOMESTIC BY RICHARD M. SWALLOW AND VESTA C. SWALLOW FROM UNDERGROUND SOURCE

1978 DEC 5 PM 2 39

35634 35633 35632