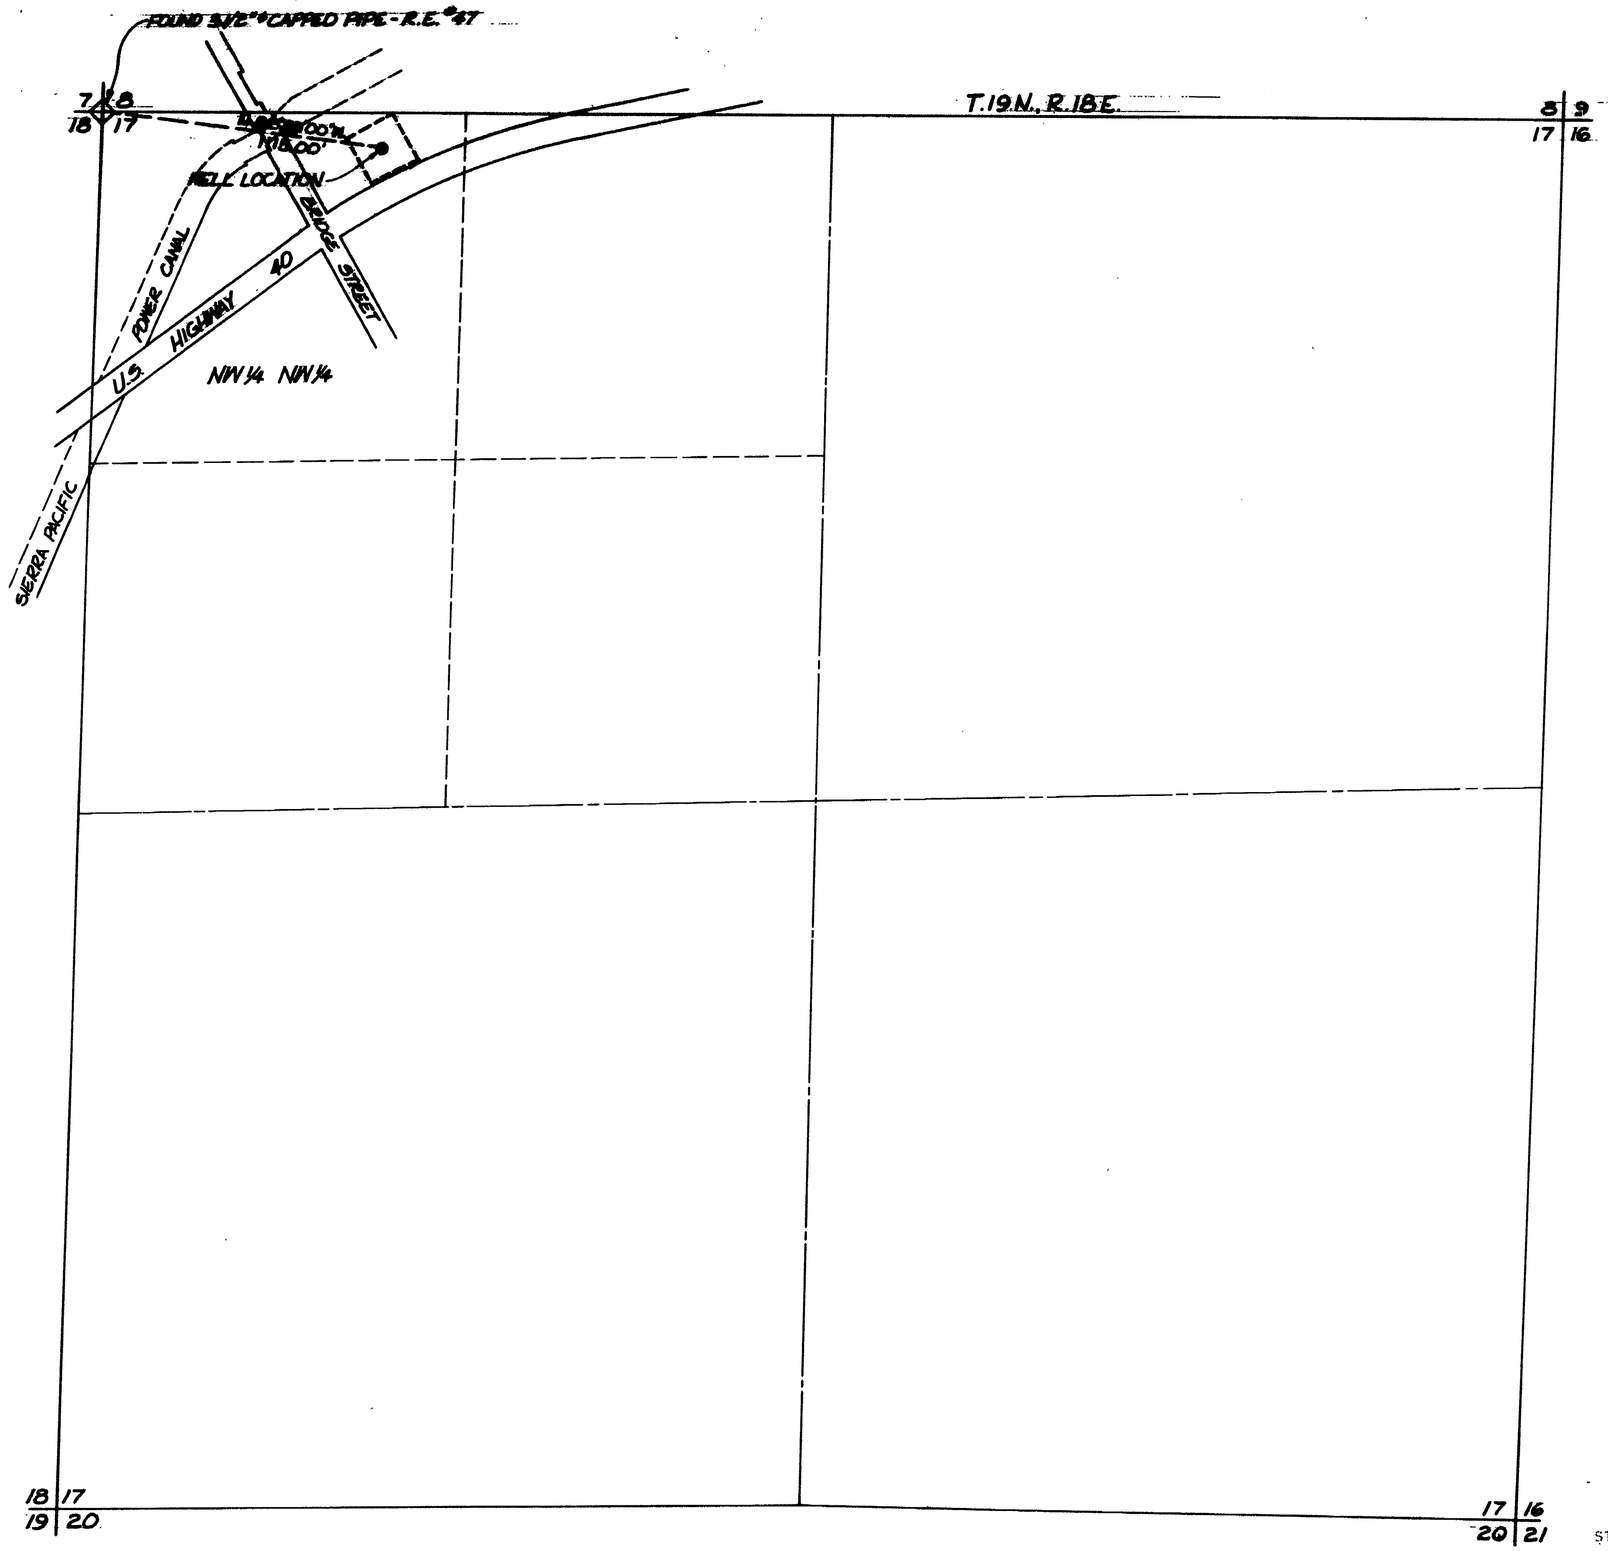

SCALE 1"=300'
BASIS OF BEARINGS: RECORD OF SURVEY, FILE #278004, WASHOE CO. RECORDS, BY R.L.S. #2771

STATE OF NEVADA
COUNTY OF WASHOE } SS

I. ALAN MEANS, BEING FIRST DULY SWORN, DESPOSE AND SAY THAT THIS MAP, CONSISTING OF ONE SHEET, HAS BEEN CORRECTLY DRAWN TO THE DESIGNATED SCALE FROM FIELD NOTES OF A SURVEY MADE BY ME, OR UNDER MY DIRECT SUPERVISION, ON THE 14TH DAY OF JULY, 1978 THAT IT TRULY AND CORRECTLY REPRESENTS THE PROPOSED LOCATION AND EXTENT OF THE WORKS USED TO DIVERT WATER FROM AN UNDERGROUND SOURCE IN WASHOE COUNTY, BY GEORGE KARADANIS, FOR COMMERCIAL AND DOMESTIC PURPOSES. THAT THE PROPOSED POINT OF DIVERSION, THE APPROXIMATE LOCATION AND SIZE OF THE DIVERTING CHANNEL, ALL RESERVOIRS OR BASINS, THE LOCATION AND NAMES OF ALL OTHER WORKS WHICH WILL CROSS OR CONNECT WITH THE PROPOSED WORKS, AND THE BOUNDARY OF ALL LANDS, SHOWN BY 40-ACRE SUBDIVISIONS THE AREAS PROPOSED FOR WATER USE, ARE FULLY AND CORRECTLY DESIGNATED THEREON.

RLS 3573 - STATE WATER RIGHT SURVEYOR #435

SUBSCRIBED AND SWORN TO BEFORE ME _____
THIS 18th DAY OF JULY, 1978 NOTARY PUBLIC IN AND FOR WASHOE COUNTY, NEVADA.

Karen M Johnson

GRAPHIC SCALE: 1"=300'
0 100 200 500 1000

OFFICE
STATE ENGINEER
[redacted]

-MAP-
TO ACCOMPANY APPLICATION TO APPROPRIATE WATER FOR COMMERCIAL AND DOMESTIC USE BY GEORGE KARADANIS FROM AN UNDERGROUND WELL.

[redacted]