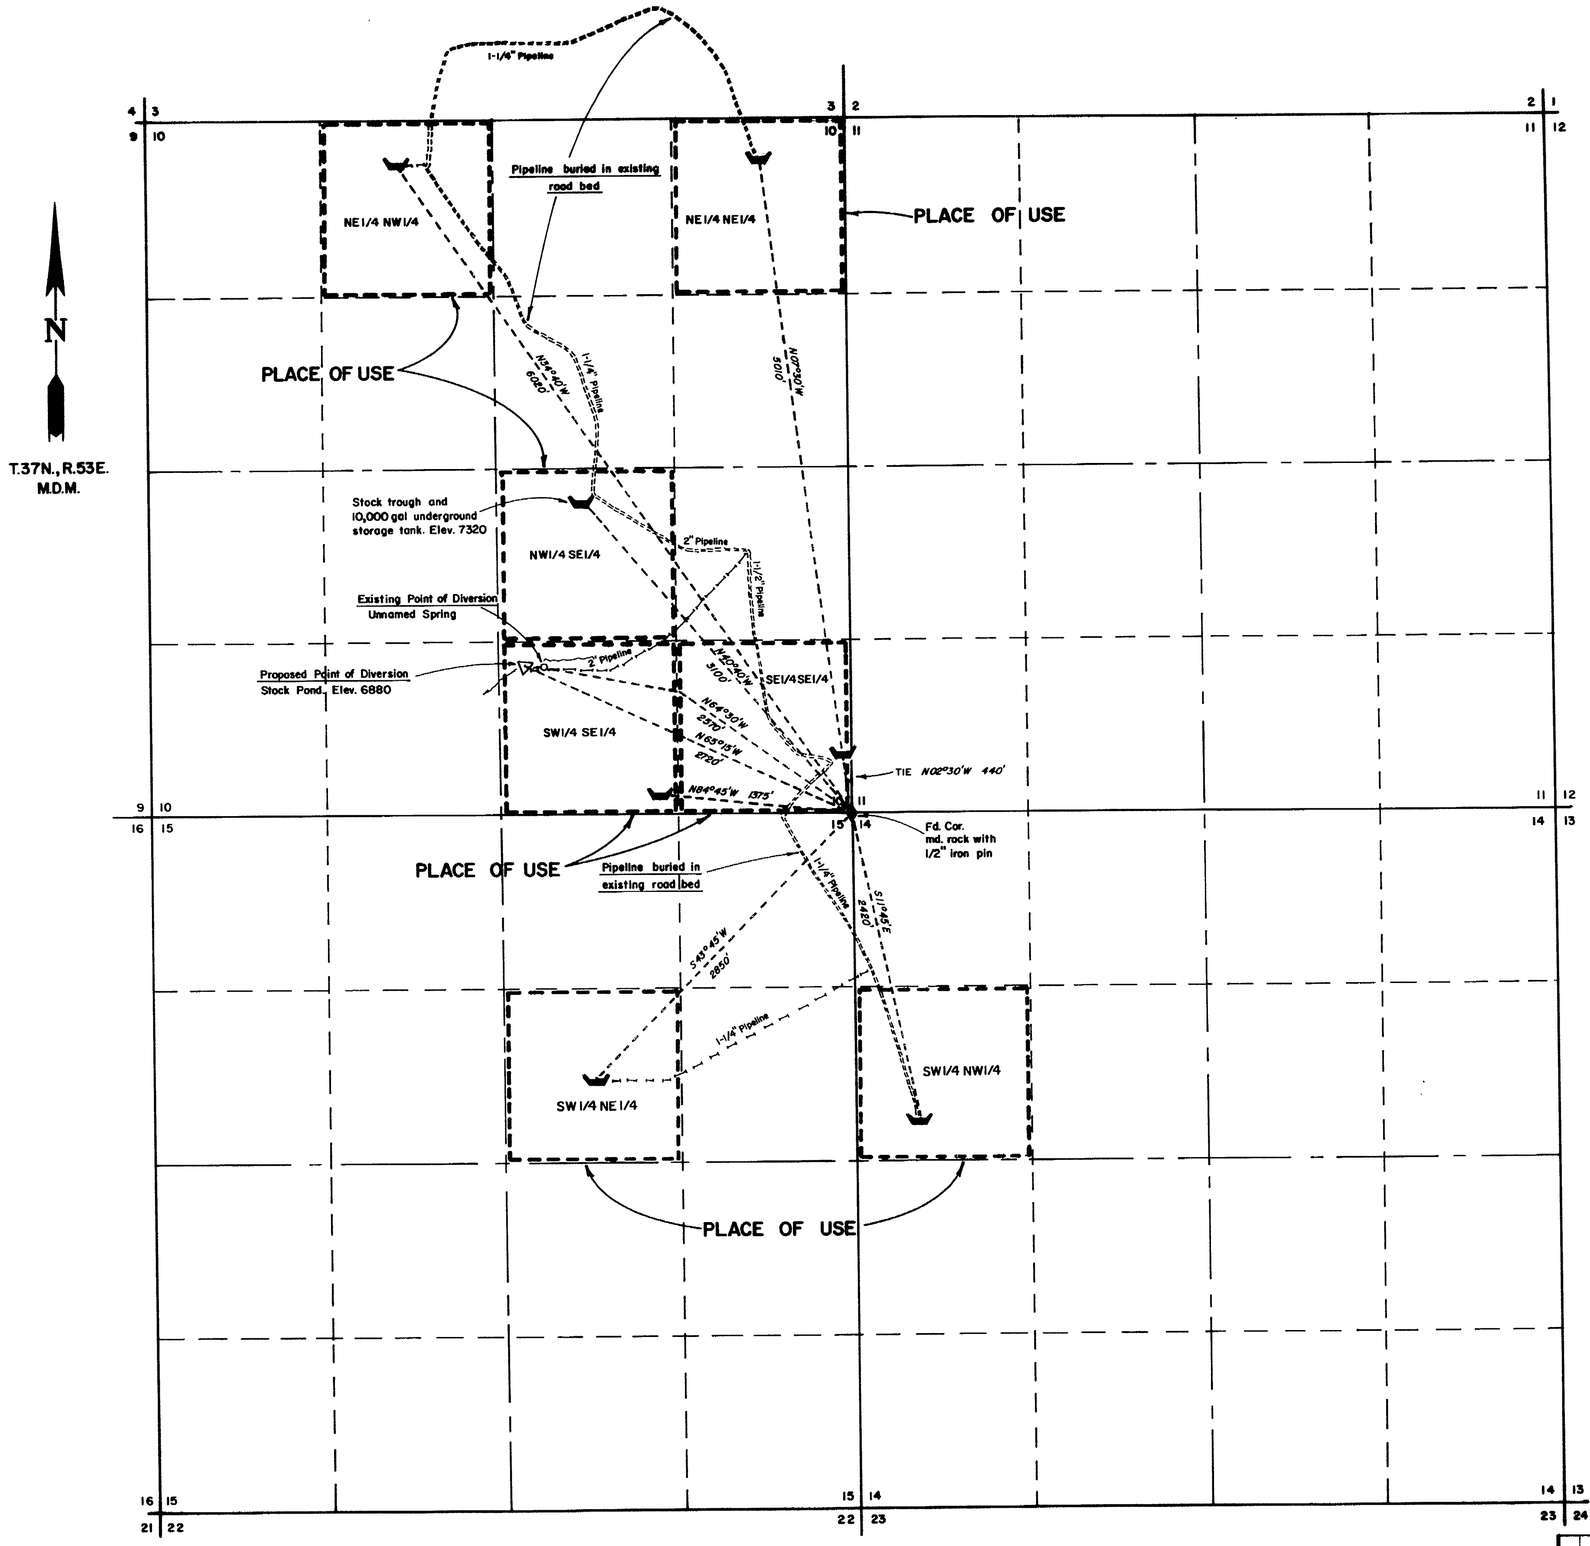

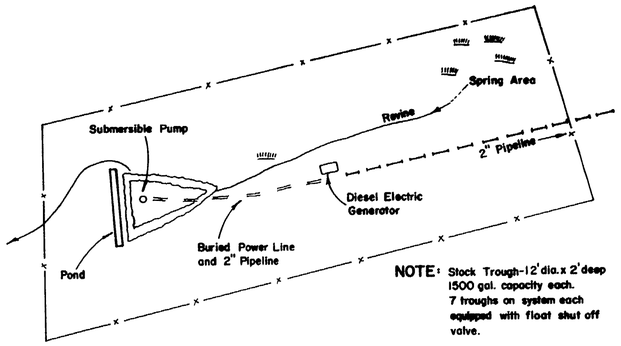

NOTE: Stock Trough-12' dia. x 2' deep 1500 gal. capacity each. 7 troughs on system each equipped with float shut off valve.

DETAIL OF DIVERSION WORKS

STATE of NEVADA

COUNTY of ELKO

I John W. Griswold, being first duly sworn, depose and say that this map has been correctly drawn to the designated scale by me, from U.S.G.S. 7.5 minute topographic quadrangles and additional information gathered by me during June, 1978. That it truly and correctly shows the proposed location and extent of the works used to divert water from an unnamed spring, change the point of diversion and place of use, by the UNITED STATE DEPARTMENT OF THE INTERIOR Bureau of Land Management for LIVESTOCK AND WILDLIFE WATERING purposes; that the points of diversion, location of water channel, the place and manner of use, and the location and names of all other works or streams which are crossed by or connected with the said works, are fully and correctly designated hereon.

John W. Griswold
STATE WATER RIGHT SURVEYOR NO. 266

Subscribed and Sworn to before me Fawn L. Madsen
this 13 day of July, 1978.
Notary Public in and for
Elko County, Nevada

Fawn L. Madsen

FAWN L. MADSEN
Notary Public - State of Nevada
Elko County, Nevada
Commission Expires Jan. 9, 1980

BASIS of BEARINGS
U.S.G.S. Topographic Quadrangles

0 600' 1200' 1800' 2400' 3000'
SCALE: 1" = 600'

OFFICE
STATE ENGINEER
1978 JUL 27 AM 10 40

FILED
JUL 27 1978
STATE ENGINEER'S OFFICE

NO.	BY	DATE	DESCRIPTION	CHK'D	APP'D
			REVISIONS		

DRAWN BY W.S. | APPROVED BY
JOB NO. 2241-01 | DATE JULY 1978

35659

MAP
TO ACCOMPANY APPLICATION TO CHANGE THE POINT OF DIVERSION AND PLACE OF USE
OF UNNAMED SPRING
FOR LIVESTOCK and WILDLIFE WATERING
BY U.S. DEPARTMENT OF THE INTERIOR
BUREAU OF LAND MANAGEMENT

35659