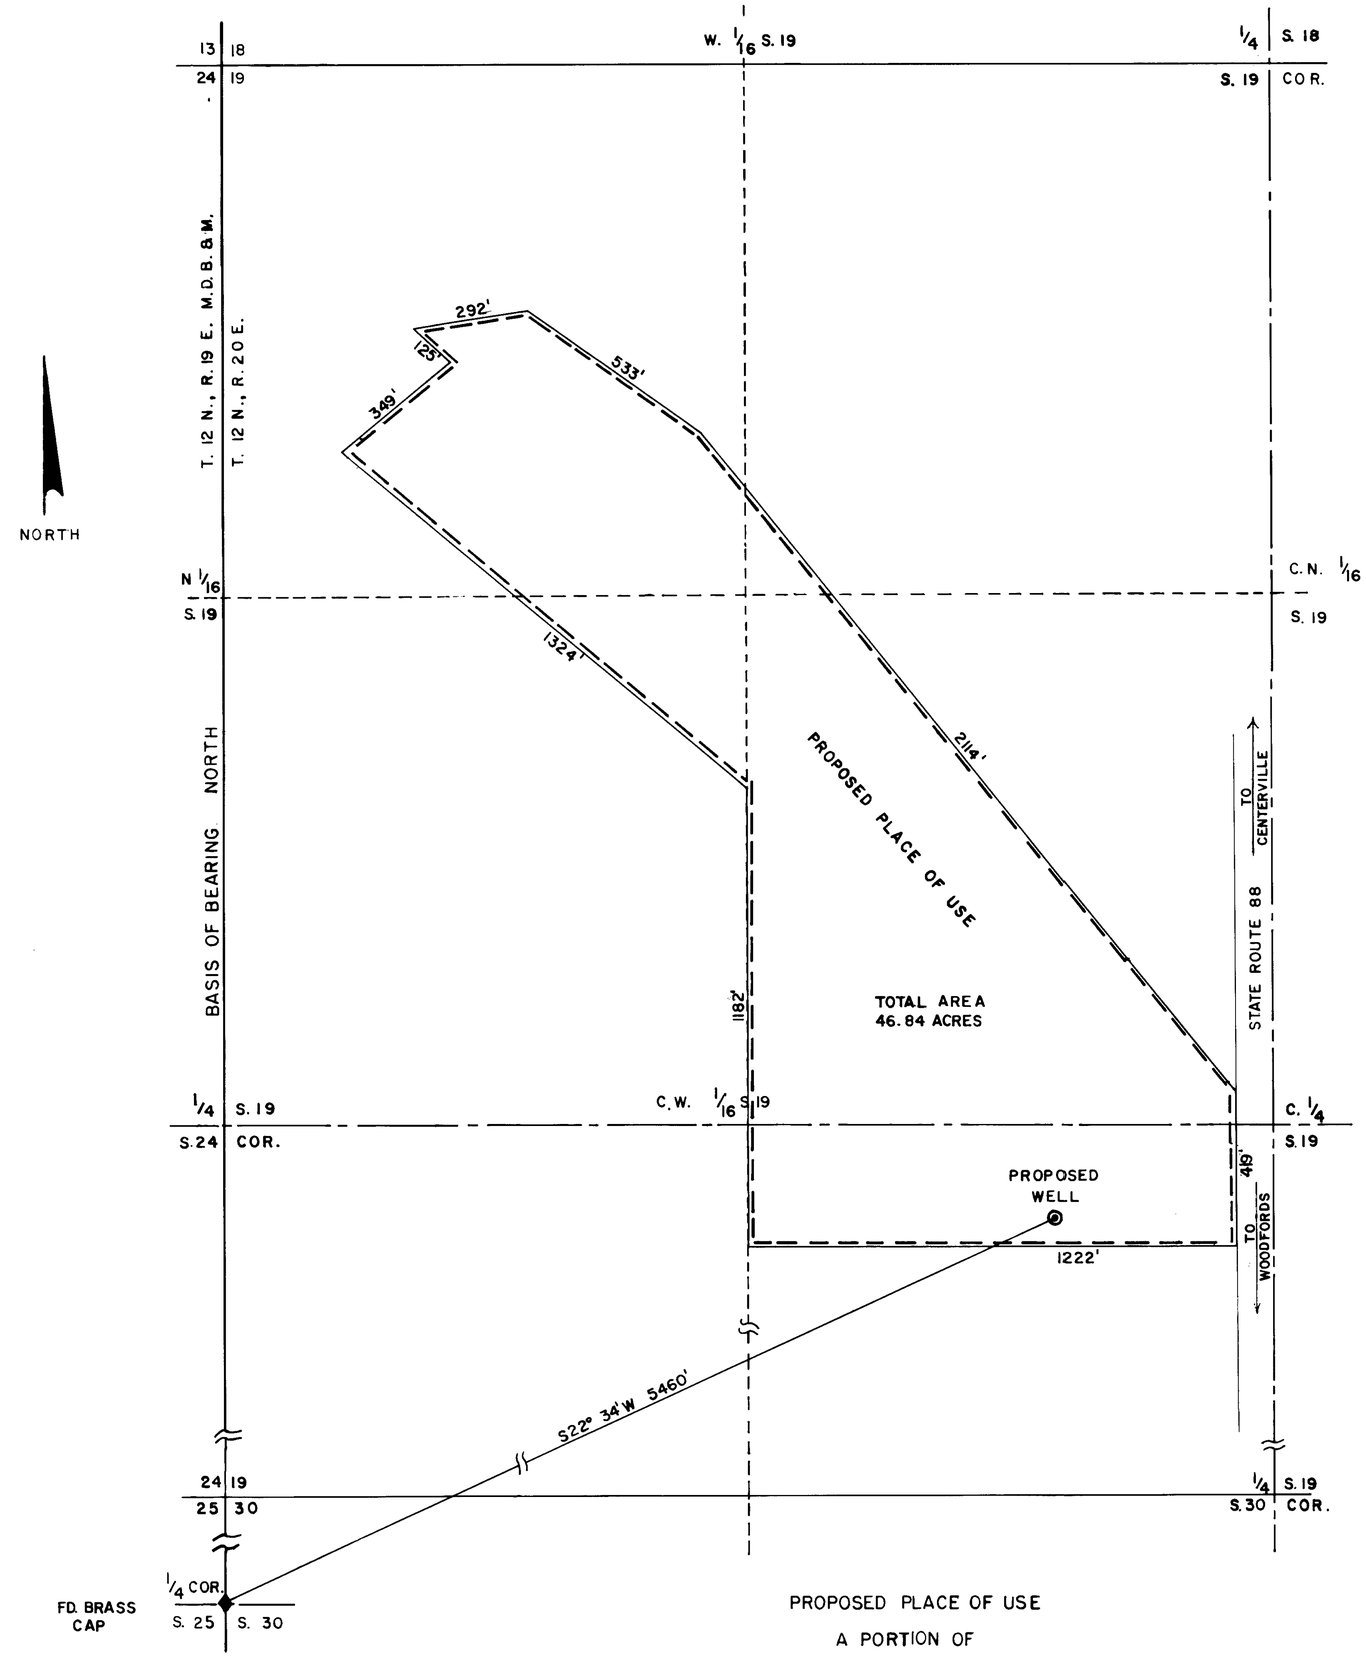

PROPOSED PLACE OF USE

A PORTION OF

NW 1/4, AND NE 1/4 SW 1/4 SECTION 19 T. 12 N., R. 20 E. M. D. B. & M.

STATE OF NEVADA
CARSON CITY S.S.

I, B.J.VASEY, BEING FIRST DULY SWORN DEPOSE AND SAY THAT THIS MAP CONSISTING OF ONE SHEET HAS BEEN CORRECTLY DRAWN TO THE DESIGNATED SCALE FROM FIELD NOTES OF A SURVEY MADE UNDER MY SUPERVISION AND DIRECTION, ON THE 29 DAY OF JUNE, 1978. THAT IT TRULY AND CORRECTLY REPRESENTS THE PROPOSED LOCATION AND EXTENT OF THE WORKS USED TO DIVERT WATER FROM UNDERGROUND SOURCES IN DOUGLAS COUNTY BY FRANKLIN RAHBECK & PATRICIA A. RAHBECK FOR IRRIGATION & DOMESTIC PURPOSES THAT THE PROPOSED POINT OF DIVERSION AND THE BOUNDARY OF ALL LANDS SHOWING BY 40-ACRE SUBDIVISION THE AREAS PROPOSED TO BE IRRIGATED, ARE FULLY AND CORRECTLY DESIGNATED THEREON.

B J Vasey
STATE WATER RIGHT SURVEYOR NO.306

SUBSCRIBED AND SWORN TO BEFORE ME THIS 25th DAY OF July
1978 NOTARY PUBLIC IN AND FOR CARSON CITY.

Geraldine B. Tyson

GERALDINE B. TYSON
Notary Public — State of Nevada
County of Carson
My Commission Expires April 26, 1981

SCALE 1" = 200'
200 0 200 400 600

FILED
JUL 27 1978
STATE ENGINEER'S OFFICE

MAP
TO ACCOMPANY APPLICATION
TO APPROPRIATE WATER
IRRIGATION & DOMESTIC PURPOSES
BY
FRANKLIN RAHBECK
AND
PATRICIA A. RAHBECK
FROM AN
UNDERGROUND SOURCE IN DOUGLAS COUNTY

VASEY ENGINEERING CO.
VALLEY PROFESSIONAL CENTER
P.O BOX 1164 MINDEN, NEVADA 89423
(702) 782-2382

35660