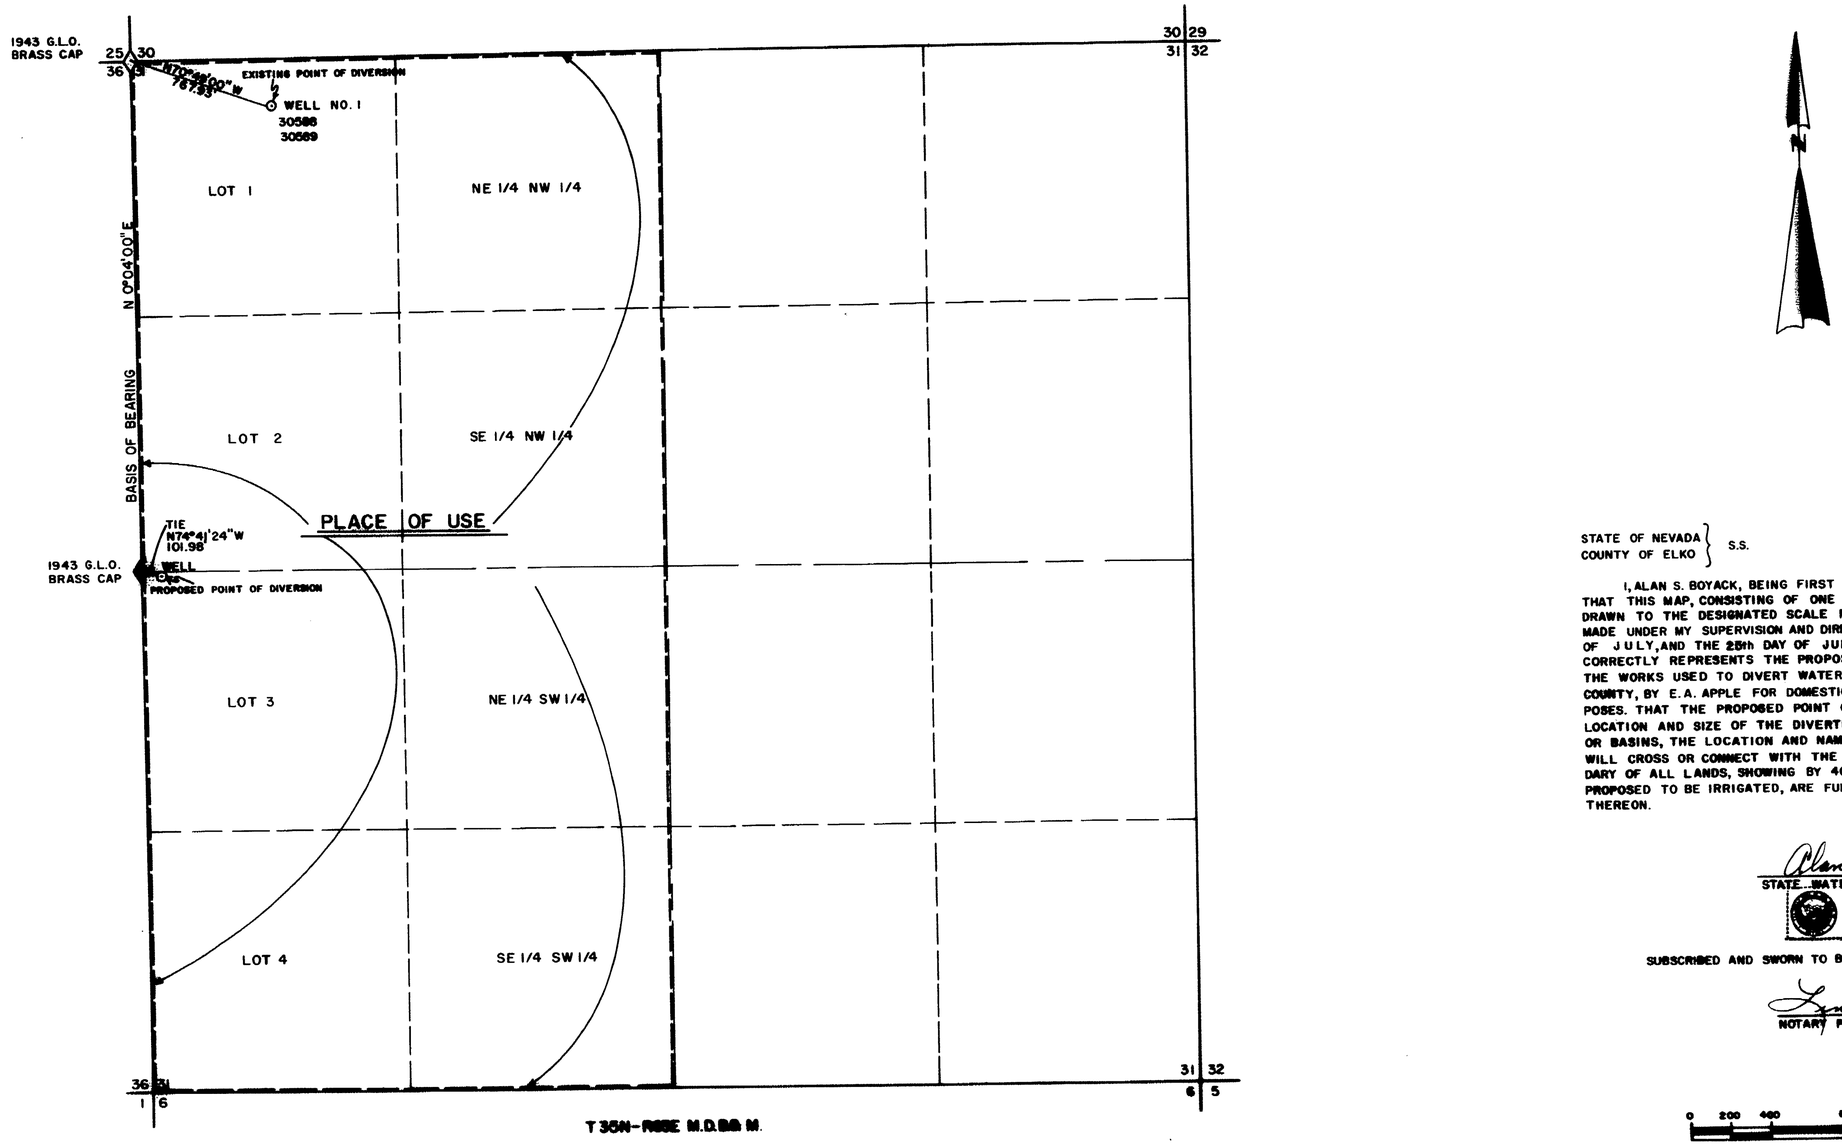

STATE OF NEVADA }
COUNTY OF ELKO } S.S.

I, ALAN S. BOYACK, BEING FIRST DULY SWORN, DEPOSE AND SAY THAT THIS MAP, CONSISTING OF ONE SHEET, HAS BEEN CORRECTLY DRAWN TO THE DESIGNATED SCALE FROM FIELD NOTES OF A SURVEY MADE UNDER MY SUPERVISION AND DIRECTION, BETWEEN THE 24th DAY OF JULY, AND THE 25th DAY OF JULY, 1978, THAT IT TRULY AND CORRECTLY REPRESENTS THE PROPOSED LOCATION AND EXTENT OF THE WORKS USED TO DIVERT WATER FROM UNDERGROUND IN ELKO COUNTY, BY E.A. APPLE FOR DOMESTIC, IRRIGATION & STOCKWATER PURPOSES. THAT THE PROPOSED POINT OF DIVERSION, THE APPROXIMATE LOCATION AND SIZE OF THE DIVERTING CHANNEL, ALL RESERVOIRS OR BASINS, THE LOCATION AND NAMES OF ALL OTHER WORKS WHICH WILL CROSS OR CONNECT WITH THE PROPOSED WORKS, AND THE BOUNDARY OF ALL LANDS, SHOWING BY 40 ACRE SUBDIVISIONS THE AREAS PROPOSED TO BE IRRIGATED, ARE FULLY AND CORRECTLY DESIGNATED THEREON.

Alan S. Boyack
STATE WATER RIGHTS SURVEYOR NO. 358

LINDA L. REYNOLDS
Notary Public - State of Nevada
Elko County Nevada
My Commission Expires May 5, 1981

SUBSCRIBED AND SWORN TO BEFORE ME THIS 25th DAY OF July, 1978.

Linda L. Reynolds
NOTARY PUBLIC IN FOR ELKO COUNTY, NEVADA

SCALE: 1" = 400'

0 200 400 800 1200 1600 2000

FILED
JUL 27 1978
STATE ENGINEER'S OFFICE

STATE ENGINEER
1978 JUL 27 PM 2 21

35649

MAP

TO ACCOMPANY APPLICATION TO CHANGE POINT OF DIVERSION
FOR 4.0 C.F.S. UNDER PERMIT NO. 30586
FOR 1.0 C.F.S. UNDER PERMIT NO. 30589
IN ELKO COUNTY, NEVADA
DOMESTIC, IRRIGATION & STOCKWATER