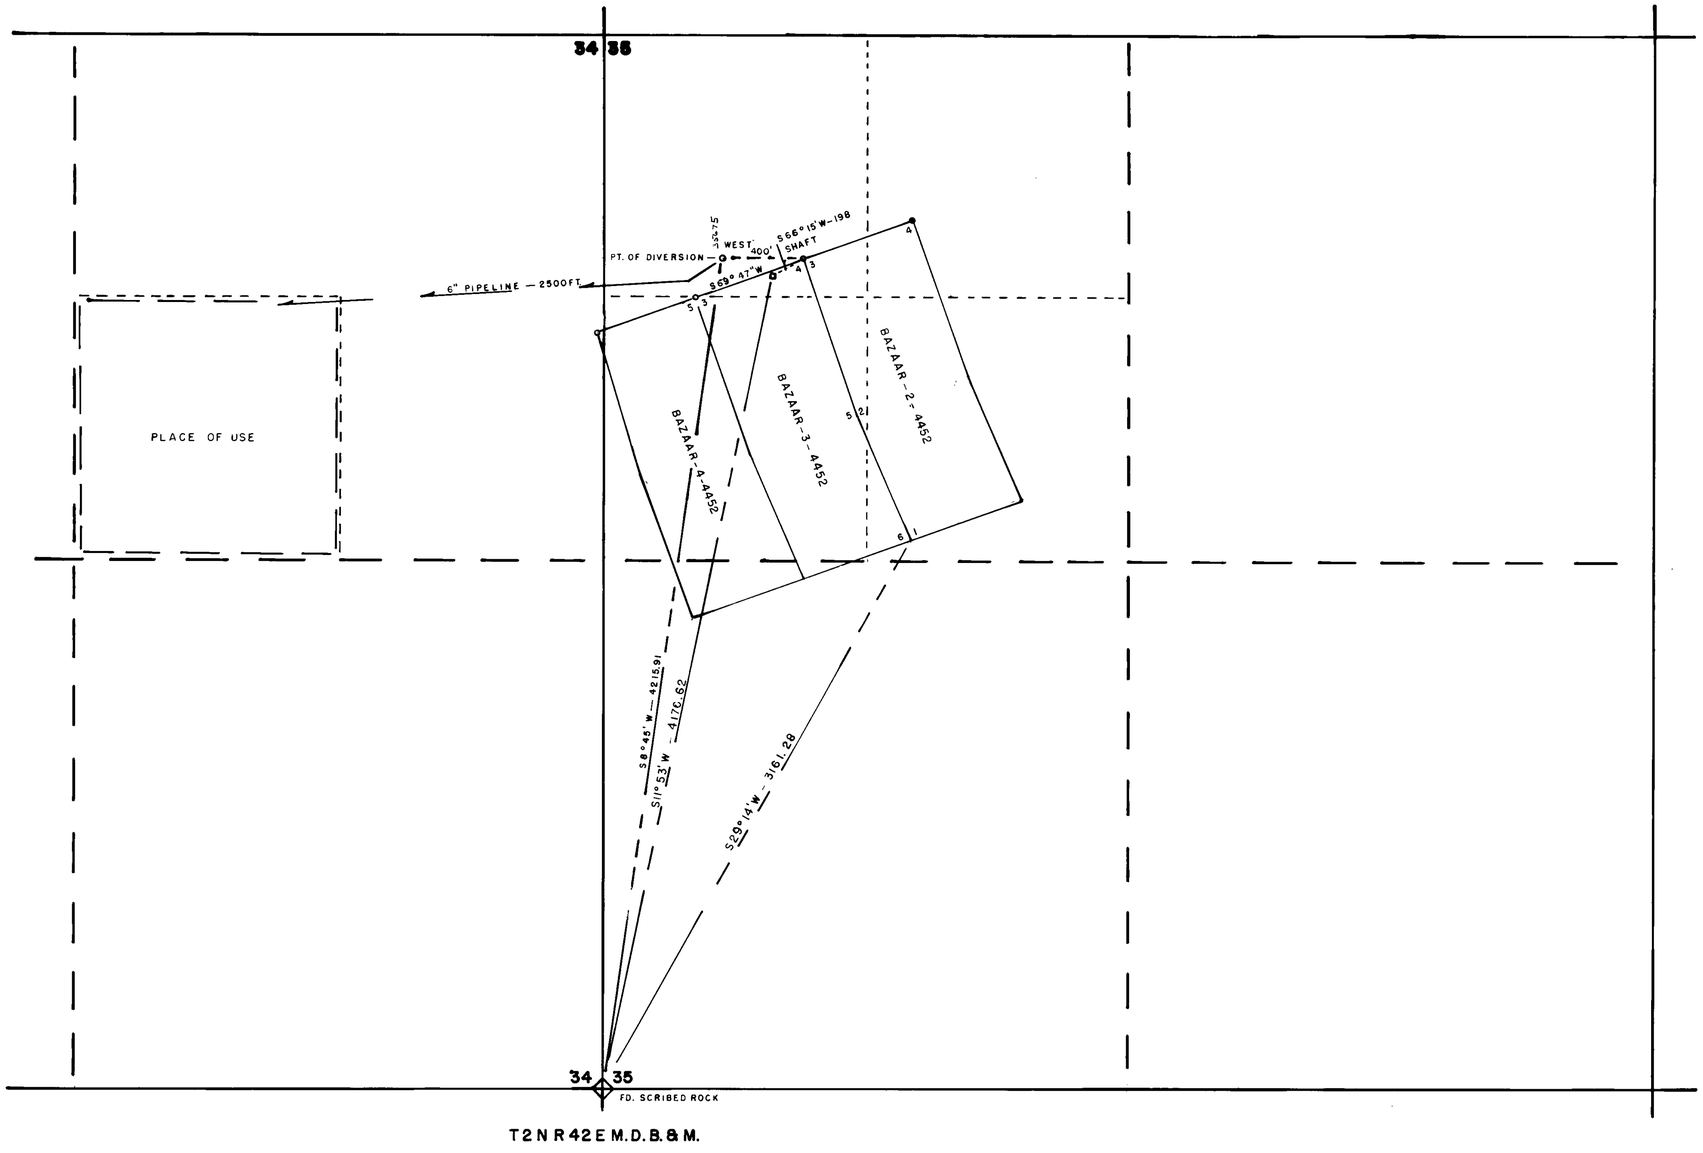

T2N R42E M.D.B.&M.

NOTE

Basis of bearings North line of Bazaar N°3 - 4452

State of Nevada
County of Esmeralda } S.S.

I, J.V. Caselli, being first duly sworn depose and say that this map consisting of 1 sheet, numbered from 1 to 0 inclusive, has been correctly drawn to the designated scale from field notes of a survey made by me between the 11 day of October and the 12 day of October, 1978, that it, truly and correctly represents the proposed location and extent of the works to divert water from Underground Source, in Esmeralda COUNTY by FALCON EXPLORATION CO., for MINING MILLING purposes. That the proposed point of diversion, the approximate location and names of all other works which will cross or connect with the proposed works, and the boundary of all lands, showing by 40 acre subdivisions the areas proposed to be irrigated, are fully and correctly designated thereon.

J.V. Caselli
STATE WATER RIGHT SURVEYOR

Subscribed and sworn to before me this 25 day of October, 1978

Kathleen X. Nelson
NOTARY PUBLIC IN AND FOR WASHOE COUNTY, NEVADA

FILED
NOV 1 1978

35675

0 400 800 1200 1600 2000

MAP TO ACCOMPANY
APPLICATION TO APPROPRIATE WATER
FOR
MINING, MILLING & DOMESTIC
FROM
UNDERGROUND SOURCE
FALCON EXPLORATION CO.

SCALE 1" = 400 FT.

SURVEYED BY —
J.V. CASELLI

52292 35675