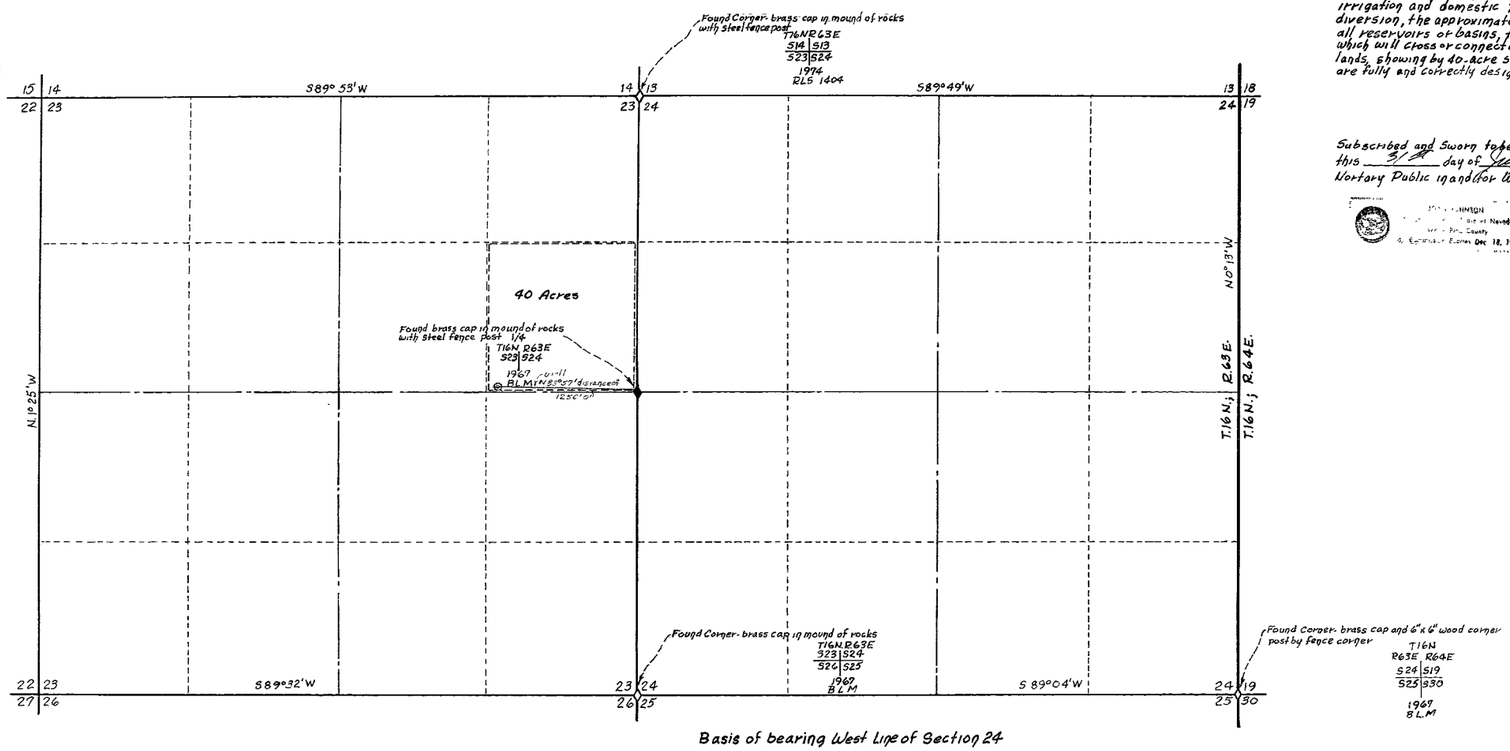

Basis of bearing West Line of Section 24

T.16N., R.63E.M.D.B.&M.

600' 0' 600' 1200'

Scale 1" = 600'

STATE of NEVADA
County of White Pine } SS

I, Henry C. Conrad, being first duly sworn depose and say that this map, consisting of one sheet, has been correctly drawn to the designated scale from field notes of a survey made by me (or under my supervision and direction) between the 8th day of July, and the 10th day of July, 1978; that it truly and correctly represents the proposed location and extent of works used to divert water from underground in White Pine, county by George or Janet Panagopoulos for irrigation and domestic purposes. That the proposed point of diversion, the approximate location and size of the diverting channel, all reservoirs or basins, the locations and names of all other works which will cross or connect with the proposed works, and the boundry of all lands, showing by 40-acre subdivisions the areas proposed to be irrigated, are fully and correctly designated thereon.

Henry C. Conrad
(State water rights Surveyor) #395

Subscribed and Sworn to before me
this 31 day of July, 1978
Notary Public in and for White Pine County, Nevada

JOAN JOHNSON
Notary Public - State of Nevada
White Pine County
My Commission Expires Dec 18, 1979

Joan Johnson
(Notary Public)

FILED
AUG 3 1978
STATE ENGINEER'S OFFICE

'78 AUG 3 AM 9 19

MAP TO ACCOMPANY
APPLICATION TO APPROPRIATE WATER
FOR
DOMESTIC & IRRIGATION
FROM
UNDERGROUND SOURCE
BY
GEORGE OR JANET PANAGOPOULOS

35691