STATE OF NEVADA
COUNTY OF WASHOE SS:

I, Ernest E. Muller, Sr., being first duly sworn, depose and say that this map, consisting of one sheet, has been correctly drawn to the designated scale from field notes of a survey made by me on the 28th day of June, 1978, that it truly and correctly represents the proposed location and extent of the works used to divert water from Browns Creek & tributaries in Washoe County by Mountain Resort Corporation for irrigation and domestic purposes. That the proposed point of diversion, the approximate location and size of the diverting channel, all reservoirs or basins, the location and names of all other works which will cross or connect with the proposed works, and the boundary of all lands, showing by 40-acre subdivisions the areas proposed to be irrigated, are fully and correctly designated thereon.

State Water Right Surveyor No. 273

Subscribed and sworn to before me this 4th day of August, 1978.

Notary Public in and for Nevada

STORMY HOLDEN
NOTARY PUBLIC NEVADA
CARSON CITY
My Commission Expires Nov. 12 1981

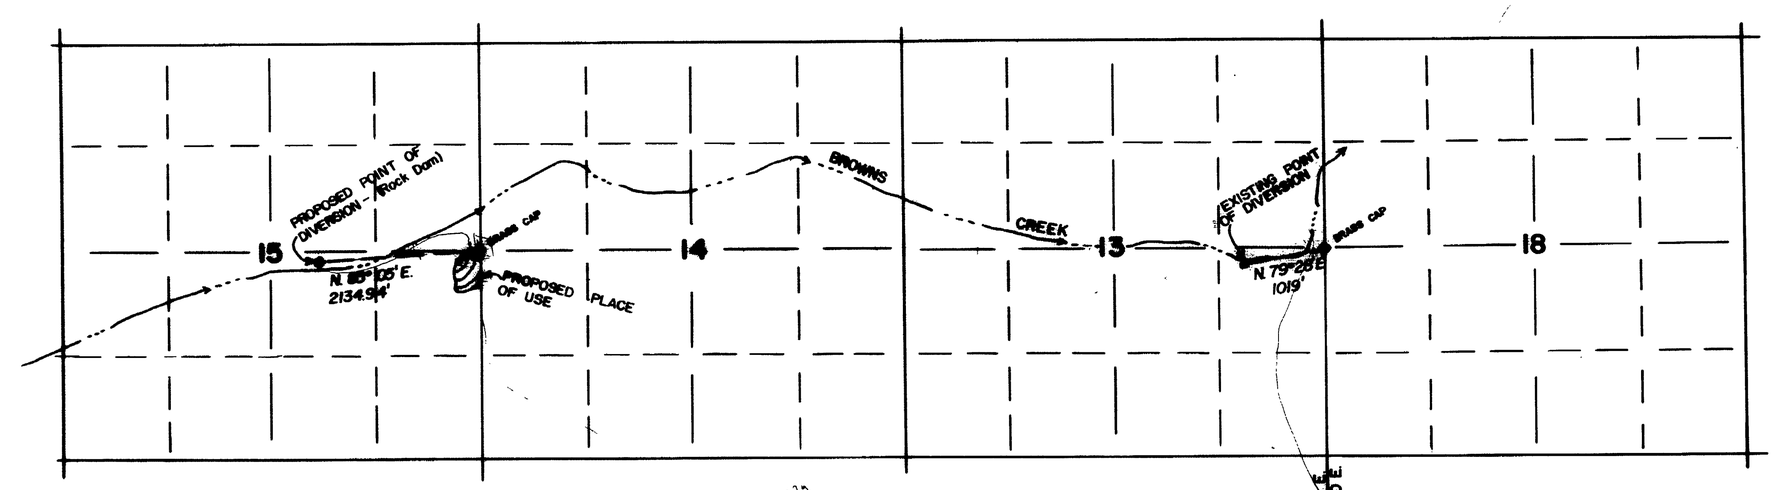

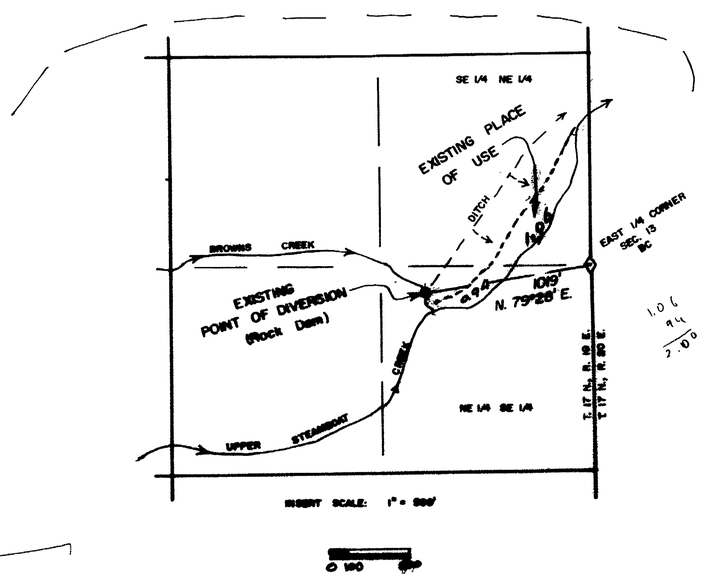

The basis of Bearings is Court Decree No. 310683.

W.C.

SCALE: 1 INCH = 1000 FEET

1000 0 1000 2000 3000

35694

FILED
MAR 2 1980
STATE ENGINEER'S OFFICE

OFFICE
STATE ENGINEER
1980 APR 2 PM 4 36

OFFICE
STATE ENGINEER
1978 AUG 7 PM 4 56

MAP
TO ACCOMPANY APPLICATION
TO CHANGE POINT OF DIVERSION & PLACE OF USE
By MOUNTAIN RESORT CORPORATION
FOR
IRRIGATION AND STOCK WATERING
FROM
BROWNS CREEK ON TRIBUTARIES

35694

78.06.22.