SECTION 36, T.24N., R.62E. M.D. MER., NEVADA

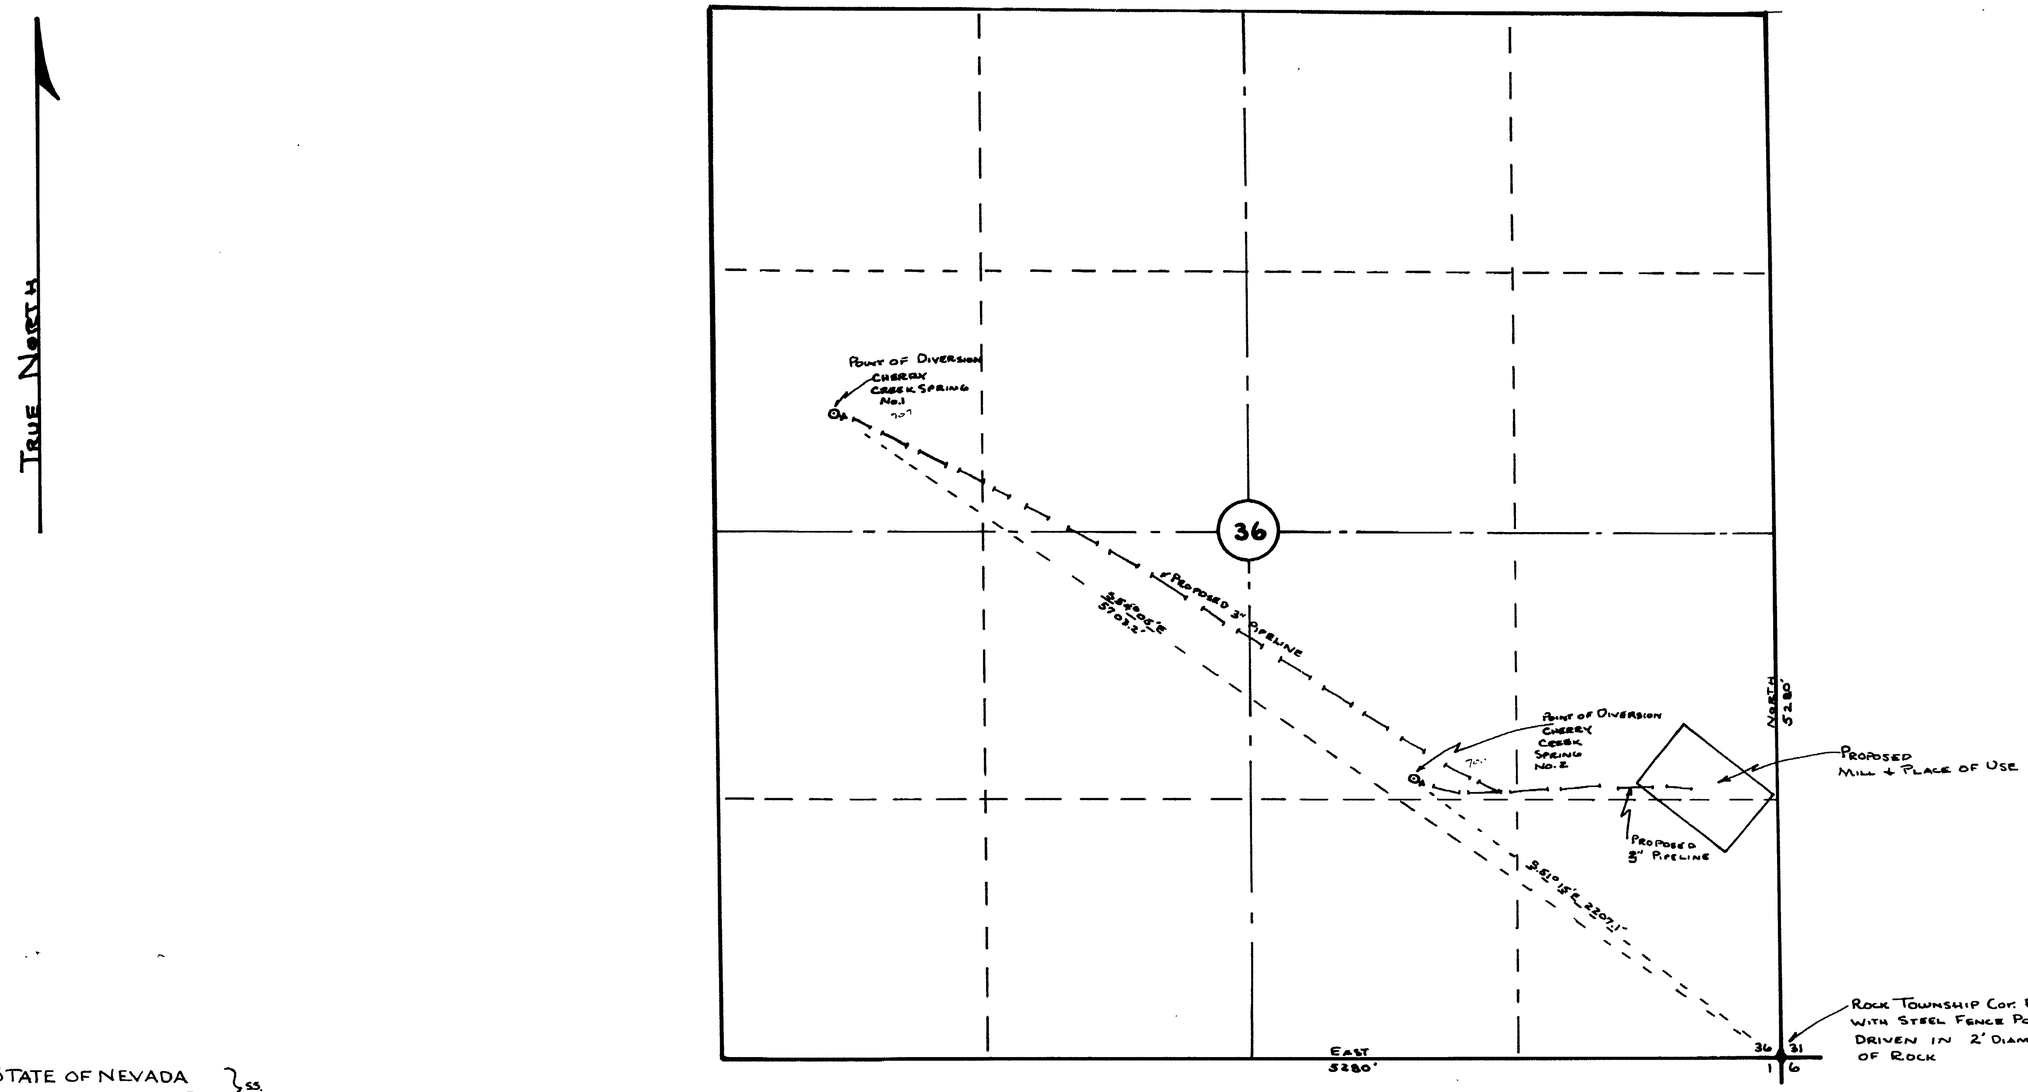

STATE OF NEVADA }
COUNTY OF WHITE PINE } SS.

I, ARNOLD C. WOOD, being first duly sworn depose + say that this map consisting of one sheet has been correctly drawn to the designated scale from field notes of a survey made by me on JULY 29, 1978, that it truely + correctly represents the proposed location + extent of the works used to divert water from CHERRY CREEK SPRINGS Nos. 1+2 IN W.P.Co. by BOB RUDE for Mining, Milling + Domestic purposes. That the proposed points of diversion + return the location of the MILL, the approximate size + capacity of the diverting conduit, + the location + names of all other works or streams which are crossed by or connected with said works, are fully + correctly designated hereon.

Arnold C. Wood
STATE WATER RIGHT SURVEYOR

Subscribed + Sworn to before me this 14TH DAY of AUGUST, 1978.

Albert C. G'Anoli
Notary Public in + For WHITE PINE Co., NEV.

ALBERT C. G'ANOLI
Notary Public - State of Nevada
White Pine County
My Commission Expires Aug. 4, 1979

BASIS FOR BEARINGS: TOWNSHIP PLAT CALL AND SOLAR OBSERVATION

0 400' 800' 1200' 1600' 2000'
200'

35706-7

MAP TO ACCOMPANY APPLICATION TO APPROPRIATE WATER
FOR: MINING, MILLING, + DOMESTIC
BY: BOB RUDE See affidavit of Dec 7, 1978 changing Bob to Applicant.
FROM: CHERRY CREEK SPRINGS
SCALE: 1" = 400'

SURVEY + MAP BY A.C. WOOD
R.L.S. 3144 JULY 1978

FILED
NOV 28 1978
STATE ENGINEER'S OFFICE

'78 NOV 29 PM 2 17

35707 35706