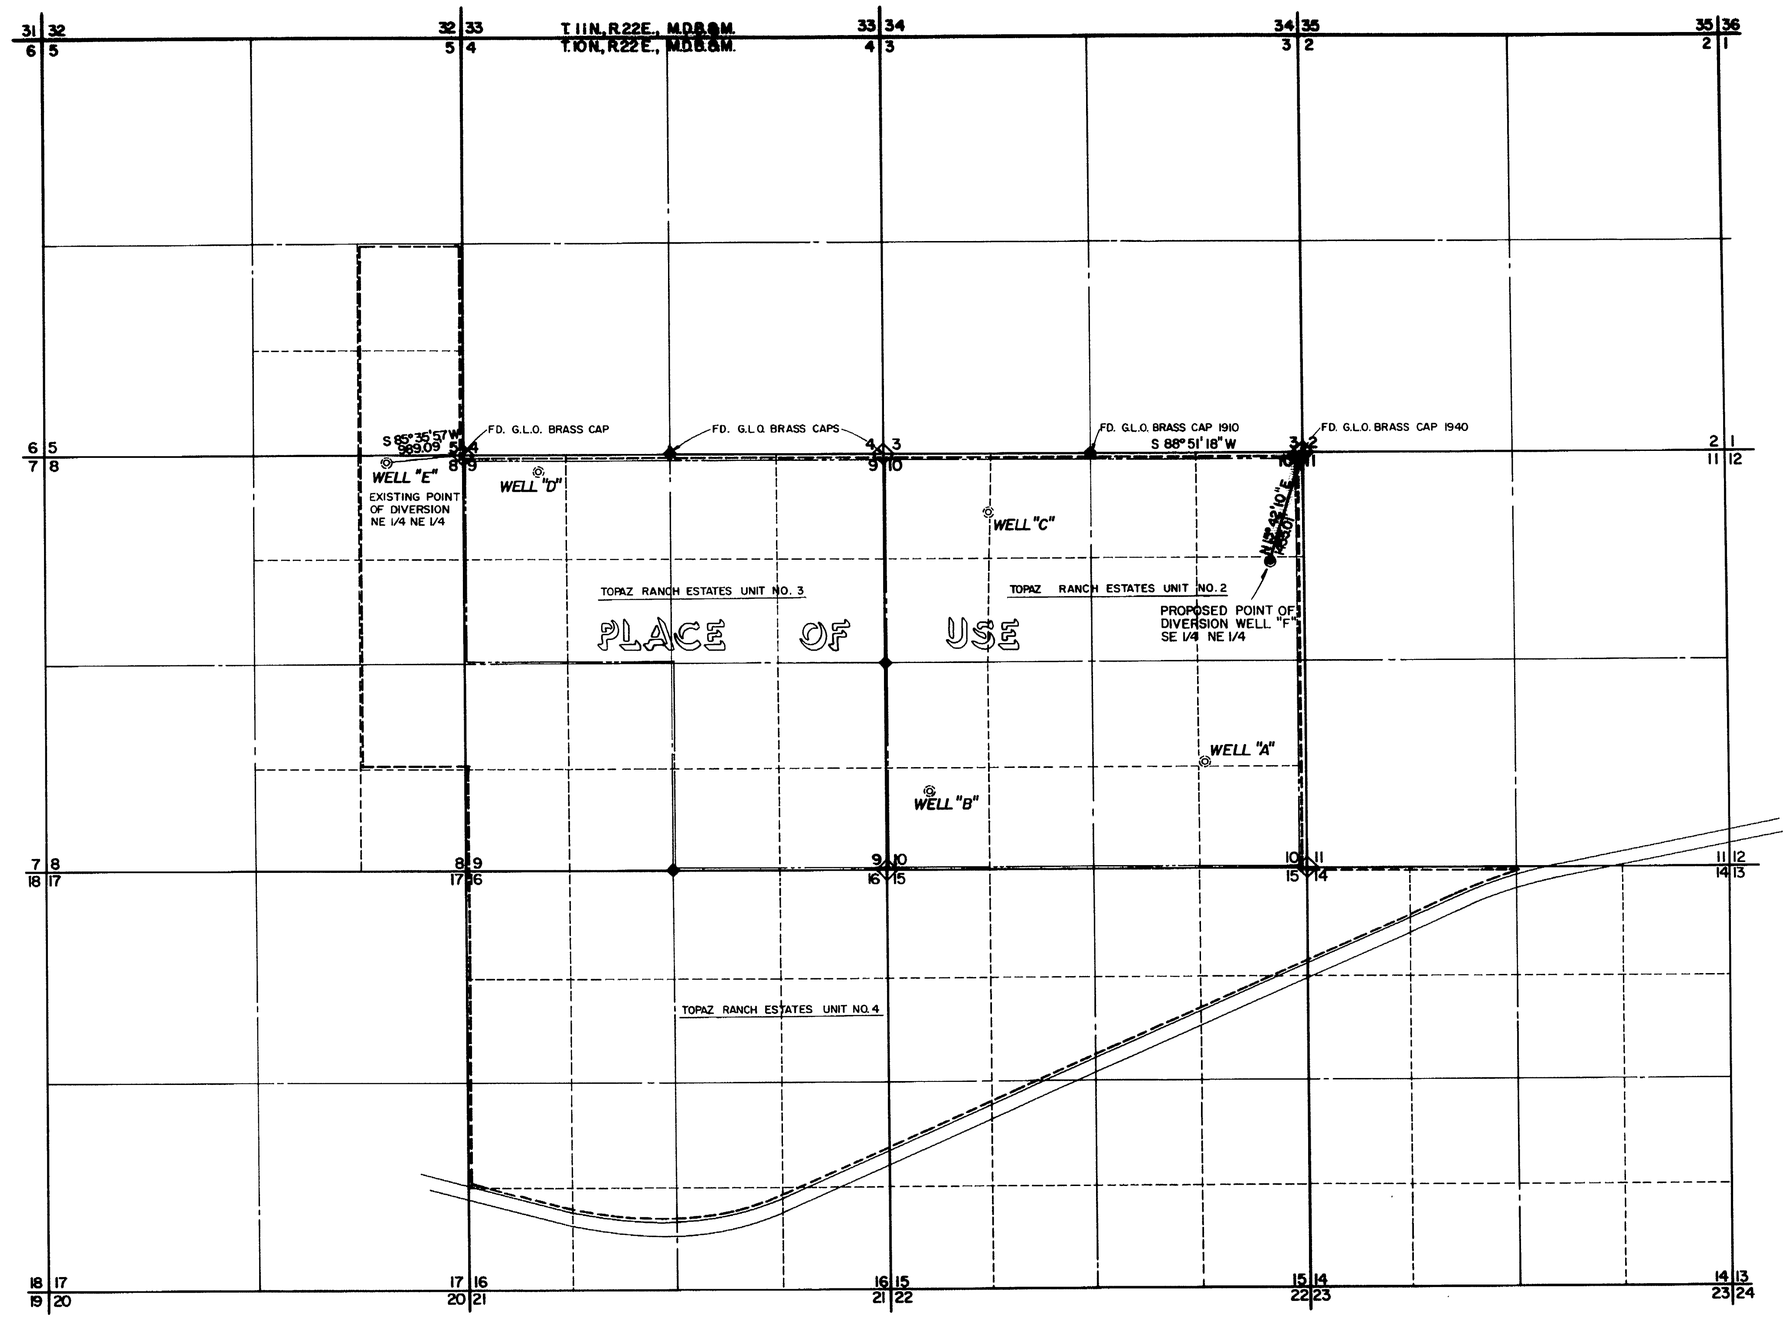

Basis of Bearings
Centerline of Nevada State Route 3
(i.e.... N 77°35'57" E.) f North Line NE 1/4 Sec. 10

STATE OF NEVADA }
COUNTY OF WASHOE } ss

I RICHARD W. ARDEN, being first duly sworn, do hereby depose and say that this map, consisting of one sheet, has been correctly drawn to the designated scale from field notes of a survey made by me or under my supervision and direction, between the 20th day of July and the 7th day of August, 1978, that it truly and accurately represents the proposed location and extent of works of the Place of Use of of water, heretofore appropriated under Application No. 28783, from an underground source in Douglas County, Nevada, by the TOPAZ MUTUAL COMPANY, INC. for quasi-municipal (Subdivision) and domestic purposes, that the proposed points of diversion, the location and names of all other works, that the boundaries of all lands (showing by forty (40) acre subdivisions) the areas proposed to be served are fully and correctly designated hereon.

RICHARD W. ARDEN
State Water Rights Surveyor No. 307

Subscribed and sworn to before me, a Notary Public in and for the County of Washoe, State of Nevada, on this 7th day of August, 1978 A.D.

Notary Public

CAROL ANN ADAMS
Notary Public - State of Nevada
Washoe County
My Commission Expires June 25, 1979

1000 0 500 1000 2000

FILED
AUG 8 1978
STATE ENGINEER'S OFFICE

35712

STATE ENGINEER
1978 AUG 8 AM 8 05

MAP
TO ACCOMPANY APPLICATION
TO CHANGE POINT OF DIVERSION
UNDER PERMIT NO. 28783
BY TOPAZ MUTUAL COMPANY, INC.
FROM AN UNDERGROUND SOURCE
IN DOUGLAS COUNTY, NEVADA

sea 950 INDUSTRIAL WAY
SPARKS, NEVADA

JOB NO. 483-001-782
DATE AUGUST 1978

35712