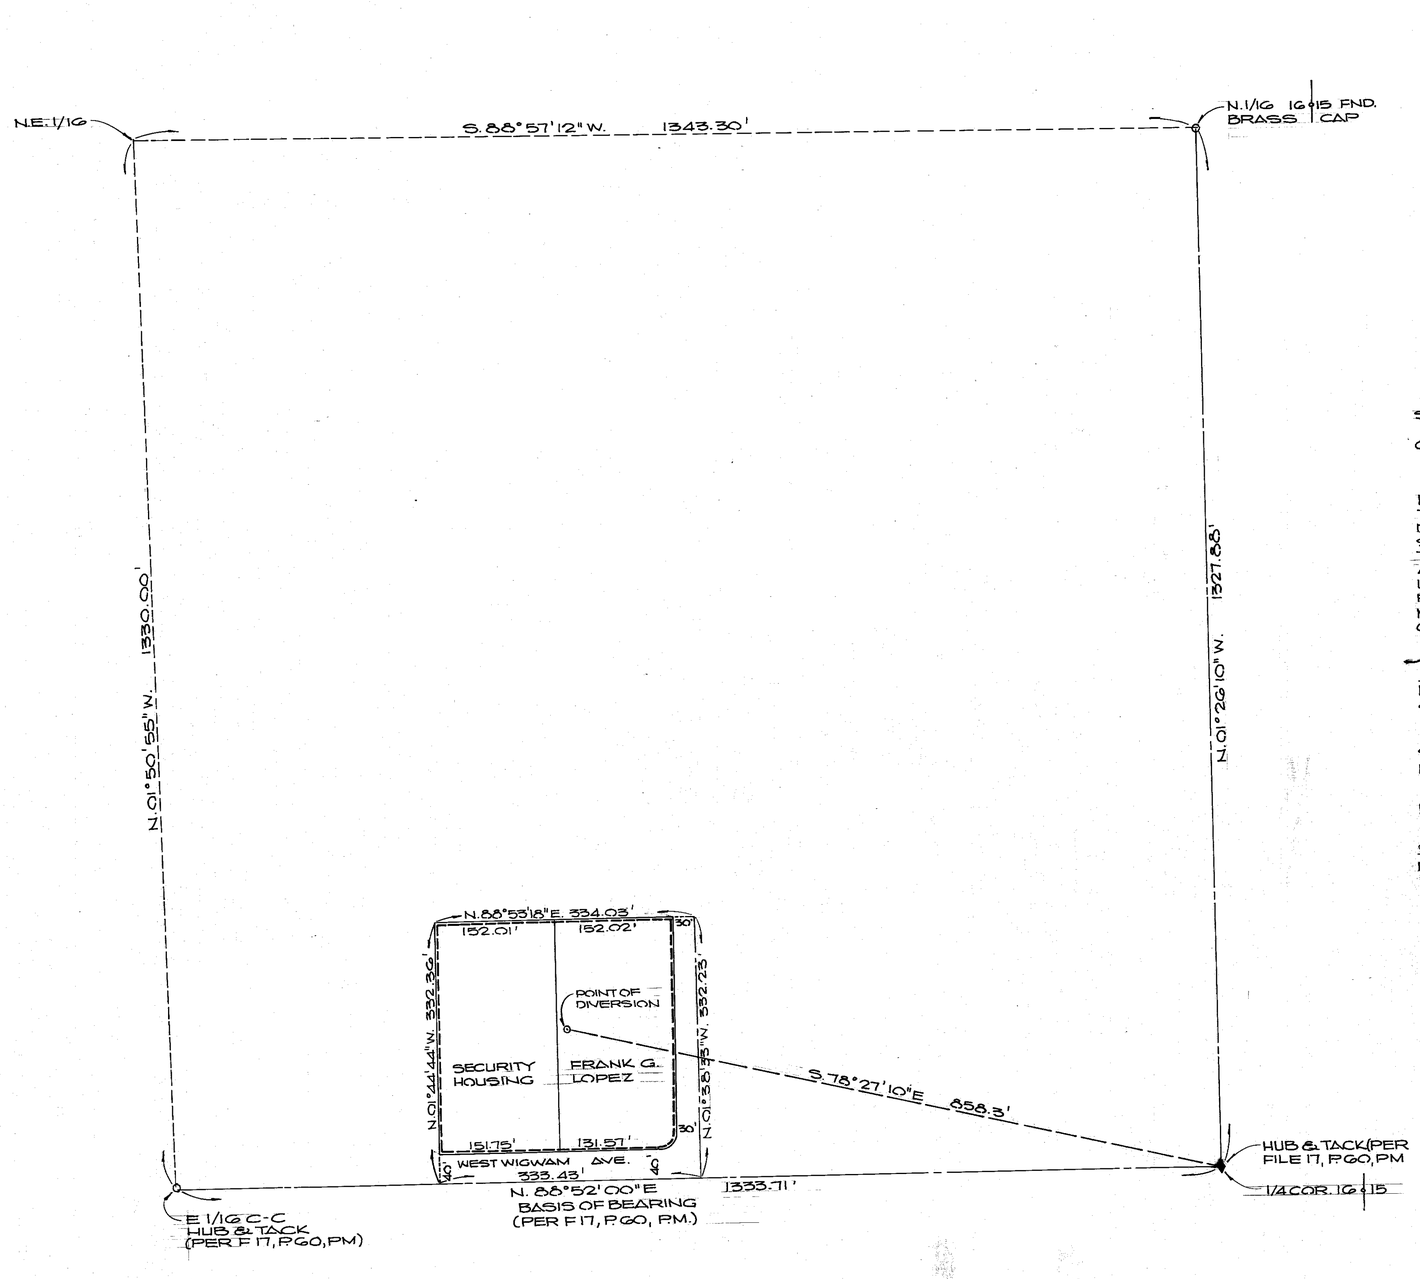

SE 1/4, NE 1/4, SECTION 16,
T.22S., R.60E., M.D.M
CLARK COUNTY, NEVADA

STATE OF NEVADA }
COUNTY OF CLARK } SS

I, KAY L. ADAMS, BEING FIRST DULY SWORN, DESPOSE AND SAY THAT THIS MAP CONSISTING OF ONE SHEET HAS BEEN CORRECTLY DRAWN TO THE DESIGNATED SCALE FROM FIELD NOTES OF A SURVEY DONE BY ME AND WAS COMPLETED ON AUGUST 8, 1978, THAT IT CORRECTLY REPRESENTS THE PROPOSED LOCATION AND EXTENT OF THE WORKS USED TO DIVERT WATER FROM AN UNDERGROUND SOURCE COUNTY OF CLARK, STATE OF NEVADA, BY SECURITY HOUSING CORP. AND FRANK G. LOPEZ FOR QUASI-MUNICIPAL USE, THAT THE POINT OF DIVERSION AND LOCATION OF USE ARE FULLY AND CORRECTLY SHOWN HEREON.

Kay L. Adams
KAY L. ADAMS
STATE WATER RIGHT SURVEYOR NO. 498

SUBSCRIBED AND SWORN BEFORE ME THIS 8TH. DAY OF AUGUST 1978
NOTARY PUBLIC IN AND FOR CLARK COUNTY, NEVADA.

MY COMMISSION EXPIRES APRIL 21, 1981

Diana H. Kovach
DIANA H. KOVACH

OFFICIAL SEAL
DIANA H. KOVACH
NOTARY PUBLIC STATE OF NEVADA
COUNTY OF CLARK
My Comm. Expires April 21, 1981

SCALE: 1" = 100'
0 100 200 300 400

35731

FILED
AUG 11 1978
STATE ENGINEER'S OFFICE

OFFICE
STATE ENGINEER
1978 AUG 11 PM 2 15

MAP TO ACCOMPANY APPLICATION
TO APPROPRIATE WATER
FOR
QUASI-MUNICIPAL USE

BY: SECURITY HOUSING CORP.
AND FRANK G. LOPEZ

FROM AN UNDERGROUND SOURCE
CLARK COUNTY, NEVADA

84587 35731