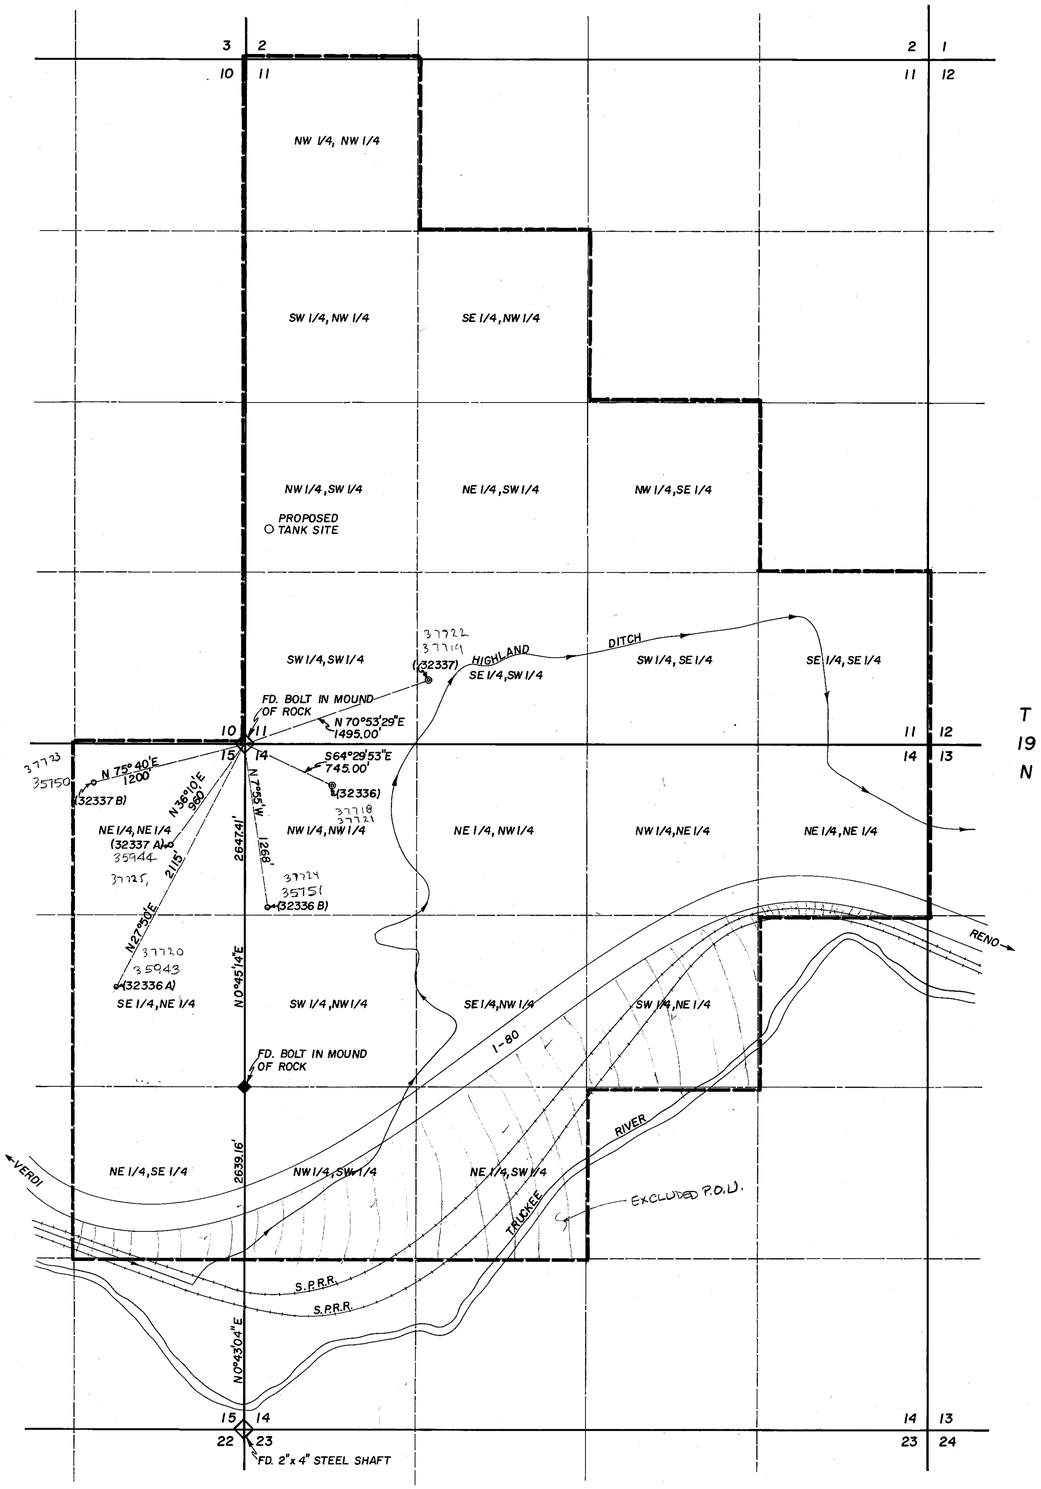

STATE OF NEVADA }
COUNTY OF WASHOE } S.S.

I, ALAN MEANS, BEING FIRST DULY SWORN, DEPOSE AND SAY THAT THIS MAP, CONSISTING OF ONE SHEET, HAS BEEN CORRECTLY DRAWN TO THE DESIGNATED SCALE, FROM FIELD NOTES OF A SURVEY MADE BY ME (OR UNDER MY DIRECTION) BETWEEN THE 18th DAY OF SEPTEMBER AND THE 20th DAY OF SEPTEMBER, 1978; AND IT TRULY AND CORRECTLY REPRESENTS THE LOCATION AND EXTENT OF THE WORKS USED TO DIVERT WATER FROM UNDERGROUND SOURCES, IN WASHOE COUNTY BY LANDMARK DEVELOPMENT COMPANY FOR QUASI-MUNICIPAL SUBDIVISION PURPOSES. THAT THE POINT OF DIVERSION, THE APPROXIMATE LOCATION OF THE DIVERTING CHANNEL OR OTHER CONDUIT, ALL RESERVOIRS OR BASINS, THE LOCATION AND NAMES OF ALL OTHER WORKS AND STREAMS WHICH WILL CROSS OR CONNECT WITH THE PROPOSED WORKS, AND THE BOUNDARY OF ALL LANDS SHOWING BY 40-ACRE SUBDIVISIONS THE AREAS PROPOSED FOR QUASI-MUNICIPAL SUBDIVISION USE, ARE FULLY AND CORRECTLY DESIGNATED THEREON.

REGISTERED LAND SURVEYOR - STATE OF NEVADA
ALAN MEANS
No. 3573

STATE WATER RIGHTS SURVEYOR NO. 435

SUBSCRIBED AND SWORN TO BEFORE ME THIS 29 DAY OF September, 1978. NOTARY PUBLIC IN AND FOR WASHOE COUNTY, NEVADA.

KAREN G. JOHNSON
Notary Public - State of Nevada
Washoe County
My Commission expires Nov. 9, 1980

Karen G. Johnson

N

BASIS OF BEARINGS - NEVADA STATE COORDINATE SYSTEM - WEST ZONE GRID, TRASH TO STICKY (N 33°40'37"W)

37718
37719
37720
37721
37722
37723
37724
37725

1" = 600'

0 100 200 300 400 500 1000 1500 2000 2500

SCALE IN FEET

35943-44
35750-51

39161

LEGEND

- ● EXISTING POINT OF DIVERSION
- ○ PROPOSED ADDITIONAL POINT OF DIVERSION

NOTE:

THIS MAP IS FOR ADDITIONAL POINTS OF DIVERSION UNDER EXISTING UNDERGROUND RIGHTS - SERIAL NUMBERS 32336 & 32337.

FILED
SEP 29 1978
STATE ENGINEER'S OFFICE

MAP

TO ACCOMPANY APPLICATION TO CHANGE POINT OF DIVERSION & PLACE OF USE ON EXISTING UNDERGROUND RIGHTS

BY LANDMARK DEVELOPMENT COMPANY FROM UNDERGROUND SOURCES

PREPARED BY - ALAN MEANS
CIVIL ENGINEERING - LAND SURVEYING, LTD.
130 VINE ST. - RENO, NEVADA

76481 76480 76479 37725 37724 37723 37722 37721 37720 37719 37718 35944 35943 35751 35750