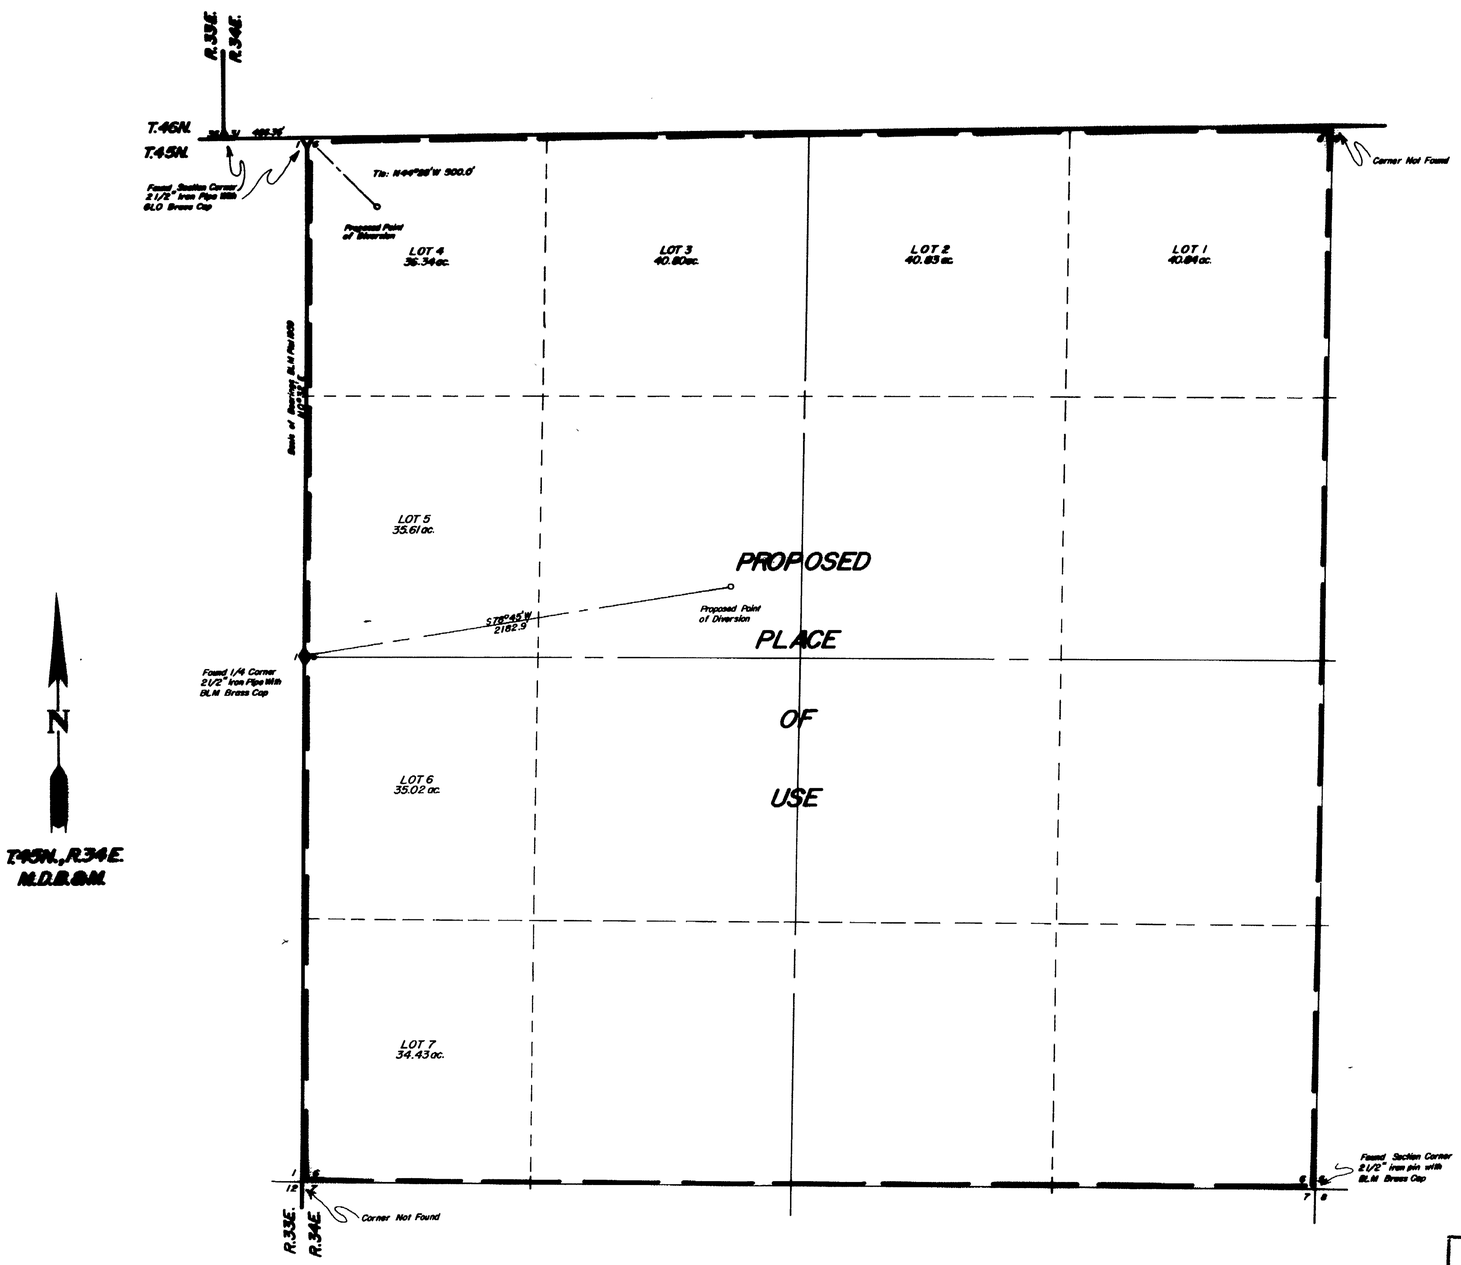

Section 6, T. 45N., R.34E. M.D.B&M.

State of Nevada
County of Humboldt } S.S.

I, Robert N. Caldwell, being first duly sworn, depose and say that this map, consisting of ____ sheets, has been correctly drawn to the designated scale from field notes of a survey made by me, during JULY, 1978, that it truly and correctly represents the location and extent of the works used to divert water from UNDERGROUND in HUMBOLDT County, by CHEVRON USA, INC., for mining and milling purposes. That the proposed point of diversion and return, the location of the mill, the approximate size and location of the diverting channel, and the location and names of all other works or streams which are crossed by or connected with the said works, are fully and correctly designated hereon.

Robert N. Caldwell
State Water Right Surveyor no.468

Subscribed and sworn to before me this 2nd day of August 1978.

Robyn L. Caldwell
Notary Public

ROBYN L. CALDWELL
Notary Public - State of Nevada
Ramsey County
My Commission expires Mar. 8, 1981

FILED
AUG 21 1978
STATE ENGINEER'S OFFICE

Scale 1" = 400'

400 0 400 800 1200 1600

35783 - 35832

REGISTERED LAND SURVEYOR - STATE OF NEVADA
ROBERT N. CALDWELL
468

OFFICE
STATE ENGINEER
1978 AUG 21 PM 2 30

OFFICE
STATE ENGINEER
1978 AUG 7 PM 2 35

Desert Mountain Surveying Company
510 Waterhey Street
Winnemucca, Nevada 89445

MAP
TO ACCOMPANY APPLICATION
TO APPROPRIATE WATER
FROM UNDERGROUND
BY CHEVRON USA, INC.
FOR MINING, MILLING & DOMESTIC
SECTION 6, T.45N., R.34E. M.D.B.&M.
IN HUMBOLDT COUNTY