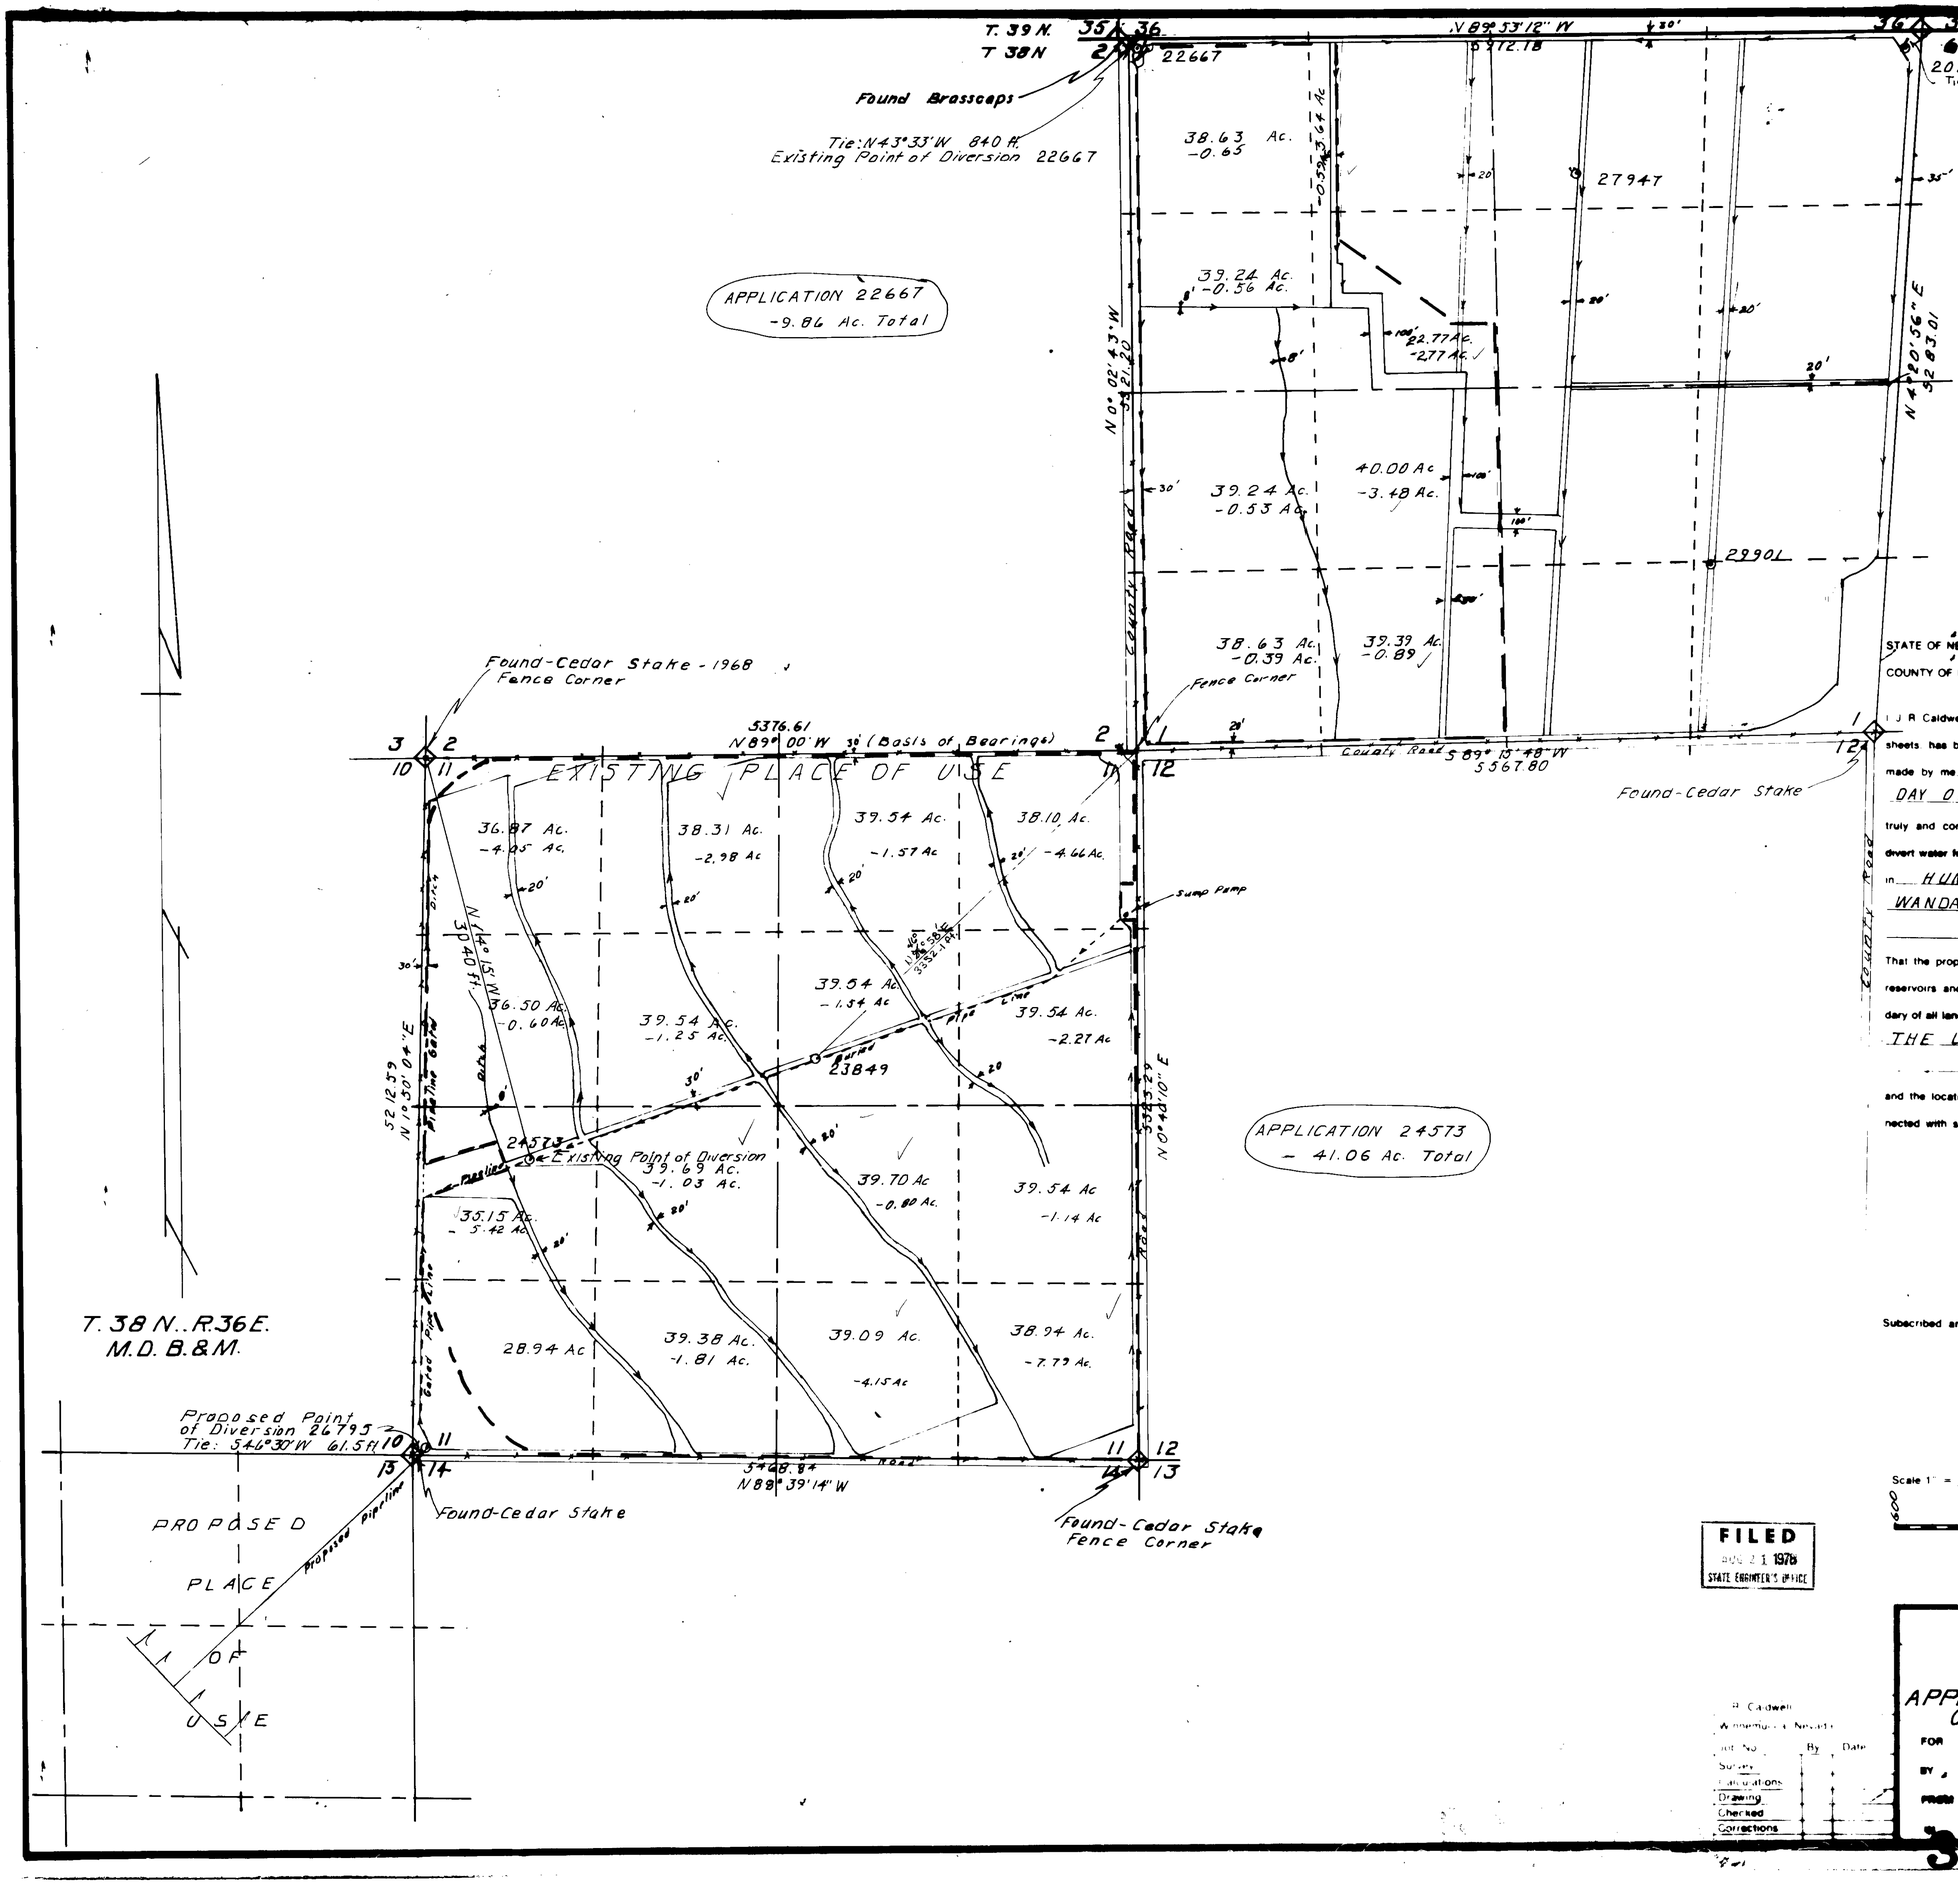

STATE OF NEVADA
COUNTY OF HUMBOLDT } ss

I, J. R. Caldwell, being first duly sworn, depose and say that this map, consisting of ____ sheets, has been correctly drawn to the designated scale from field notes of a survey made by me (or under my supervision and direction), ON THE 10TH DAY OF SEPTEMBER 1977, that it truly and correctly represents the proposed location and extent of the works used to divert water from UNDERGROUND in HUMBOLDT County, by FAY & WANDA BRINKERHOFF for ____

That the proposed point of diversion, the location and size of the diverting channel, all reservoirs and basins, location and description of all measuring devices, and the boundary of all lands SHOWING BY 40-ACRE SUBDIVISIONS THE LANDS TO BE IRRIGATED

and the location and names of all other works or streams which are intended by or connected with said works are fully and correctly designated thereon.

J. R. Caldwell
State Water Resources, 19__

Subscribed and sworn to before me this 15th day of August 1978
Robert Jackson

Scale 1" = 600
600 0 600 1200 1800 2400

FILED
AUG 21 1978
STATE ENGINEER'S OFFICE

35790
51787

J. R. Caldwell
Winnemucca, Nevada

Job No.	By	Date
Survey		
Calculations		
Drawing		
Checked		
Corrections		

MAP TO ACCOMPANY

APPLICATION TO CHANGE THE POINT OF DIVERSION & PLACE OF USE

FOR IRRIGATION & DOMESTIC

BY FAY & WANDA BRINKERHOFF

FROM UNDERGROUND

IN HUMBOLDT [redacted]

35790