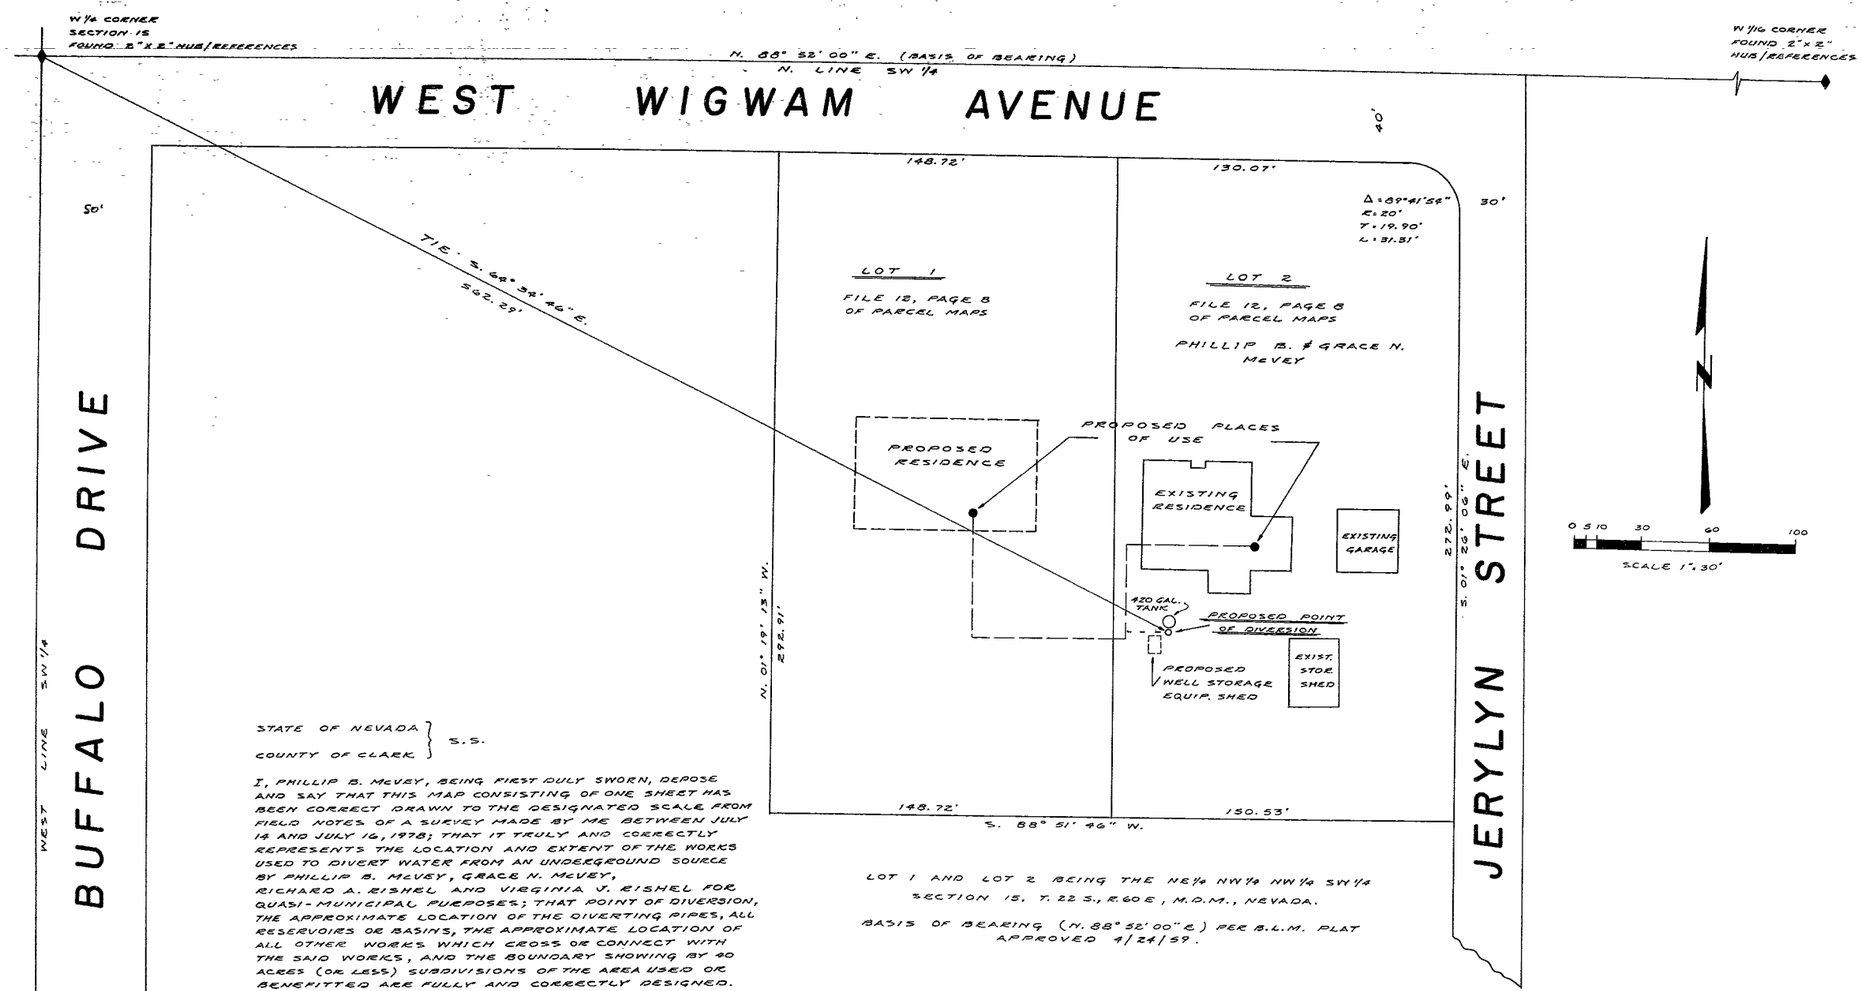

STATE OF NEVADA }
COUNTY OF CLARK } S.S.

I, PHILLIP B. McVEY, BEING FIRST DULY SWORN, DEPOSE AND SAY THAT THIS MAP CONSISTING OF ONE SHEET HAS BEEN CORRECT DRAWN TO THE DESIGNATED SCALE FROM FIELD NOTES OF A SURVEY MADE BY ME BETWEEN JULY 14 AND JULY 16, 1978; THAT IT TRULY AND CORRECTLY REPRESENTS THE LOCATION AND EXTENT OF THE WORKS USED TO DIVERT WATER FROM AN UNDERGROUND SOURCE BY PHILLIP B. McVEY, GRACE N. McVEY, RICHARD A. RISHEL AND VIRGINIA J. RISHEL FOR QUASI-MUNICIPAL PURPOSES; THAT POINT OF DIVERSION, THE APPROXIMATE LOCATION OF THE DIVERTING PIPES, ALL RESERVOIRS OR BASINS, THE APPROXIMATE LOCATION OF ALL OTHER WORKS WHICH CROSS OR CONNECT WITH THE SAID WORKS, AND THE BOUNDARY SHOWING BY 40 ACRES (OR LESS) SUBDIVISIONS OF THE AREA USED OR BENEFITTED ARE FULLY AND CORRECTLY DESIGNED.

PHILLIP B. McVEY
STATE WATER RIGHT SURVEYOR
NEVADA CERTIFICATE 729

SUBSCRIBED AND SWORN TO BEFORE ME THIS 24TH. DAY OF JULY, 1978.

HILDA VINNIE WEIR
Notary Public—State of Nevada
COUNTY OF CLARK
My Commission Expires Dec. 10, 1980

HILDA VINNIE WEIR
NOTARY PUBLIC IN AND FOR
CLARK COUNTY, NEVADA.

MY COMMISSION EXPIRES DECEMBER 10, 1980.

LOT 1 AND LOT 2 BEING THE NE 1/4 NW 1/4 NW 1/4 SW 1/4
SECTION 15, T. 22 S., R. 60 E., M.D.M., NEVADA.

BASIS OF BEARING (N. 88° 52' 00" E.) PER B.L.M. PLAT APPROVED 4/24/59.

FILED
AUG 21 1978
STATE ENGINEER'S OFFICE

MAP
TO ACCOMPANY APPLICATION FOR PERMIT
TO APPROPRIATE WATER FOR QUASI-
MUNICIPAL PURPOSES FROM A
UNDERGROUND SOURCE BY
PHILLIP B. McVEY, GRACE N. McVEY
RICHARD A. RISHEL AND VIRGINIA J. RISHEL

49818 35791