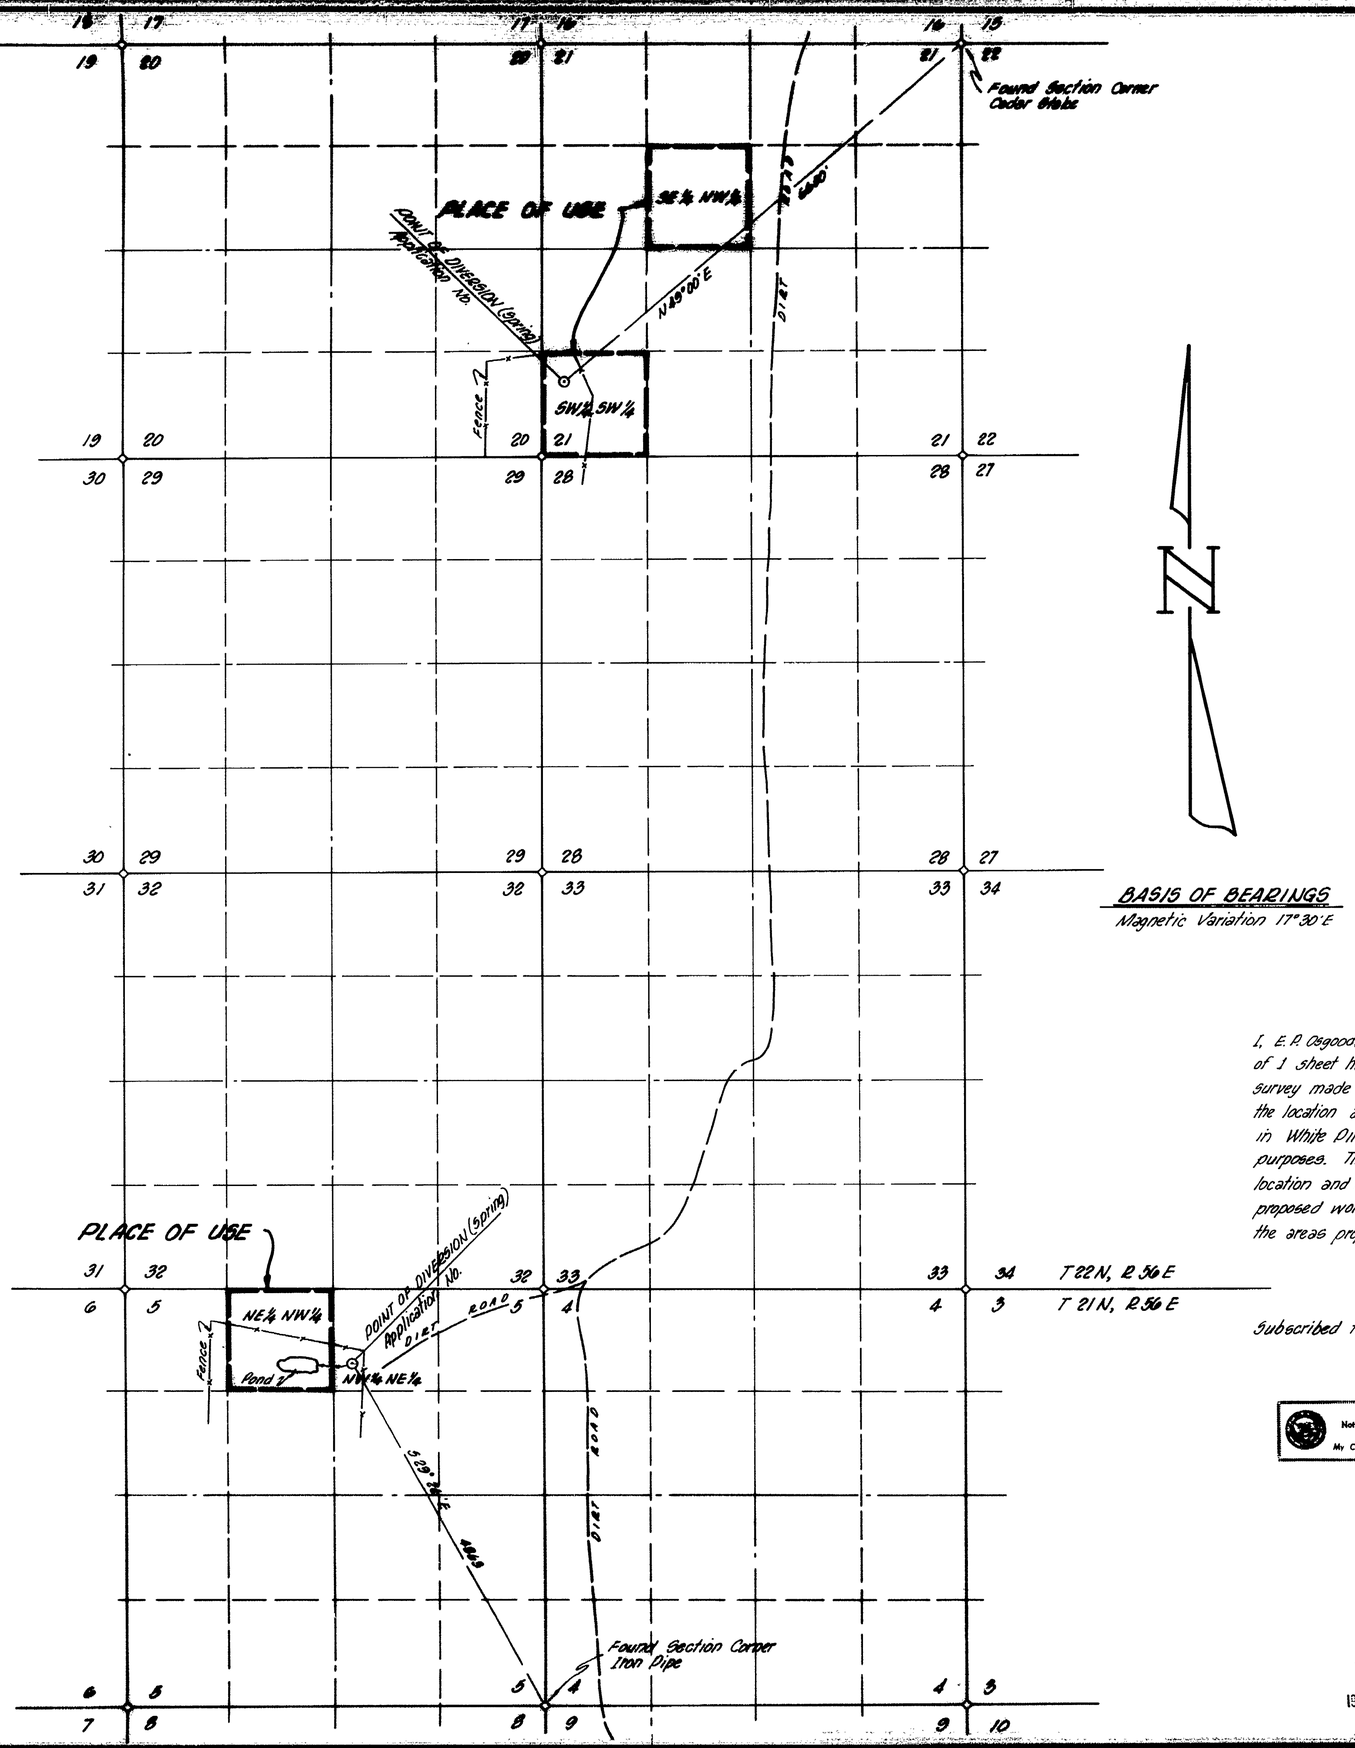

N

BASIS OF BEARINGS
Magnetic Variation 17°30' E

I, E. P. Osgood, Jr., being first duly sworn, depose and say that this map, consisting of 1 sheet has been correctly drawn to the designated scale from field notes of a survey made by me on August 18, 1978. That it truely and correctly represents the location and extent of the works used to divert water from unnamed springs in White Pine County, Nevada by Stone Machinery Co. for irrigation purposes. That the proposed point of diversion, all reservoirs or basins, the location and names of all other works which will cross or connect with the proposed works, and the boundary of all lands, showing by 40 acre subdivisions the areas proposed to be irrigated, are fully and correctly designated thereon.

E. P. Osgood, Jr.
E. P. Osgood, Jr., State Water Right Surveyor No. 294

Subscribed to and sworn to before me on this 22nd day of August, 1978

Marvin Hamrick
Notary Public

MARVIN HAMRICK
Notary Public - State of Nevada
Washoe County
My Commission expires May 8, 1981

0 1000 2000 3000 4000

35798
37796

FILED
AUG 23 1978
STATE ENGINEER'S OFFICE

STATE OF NEVADA
STATE ENGINEER

1978 AUG 23 AM 9 27

MAP TO ACCOMPANY APPLICATION TO APPROPRIATE WATER FOR IRRIGATION AND DOMESTIC USE BY

STONE MACHINERY CO.

FROM UNDERGROUND SOURCES
WHITE PINE COUNTY NEVADA
AUGUST 1978
E.P. OSGOOD, JR. ST. WTR. RT. SUR. NO. 294