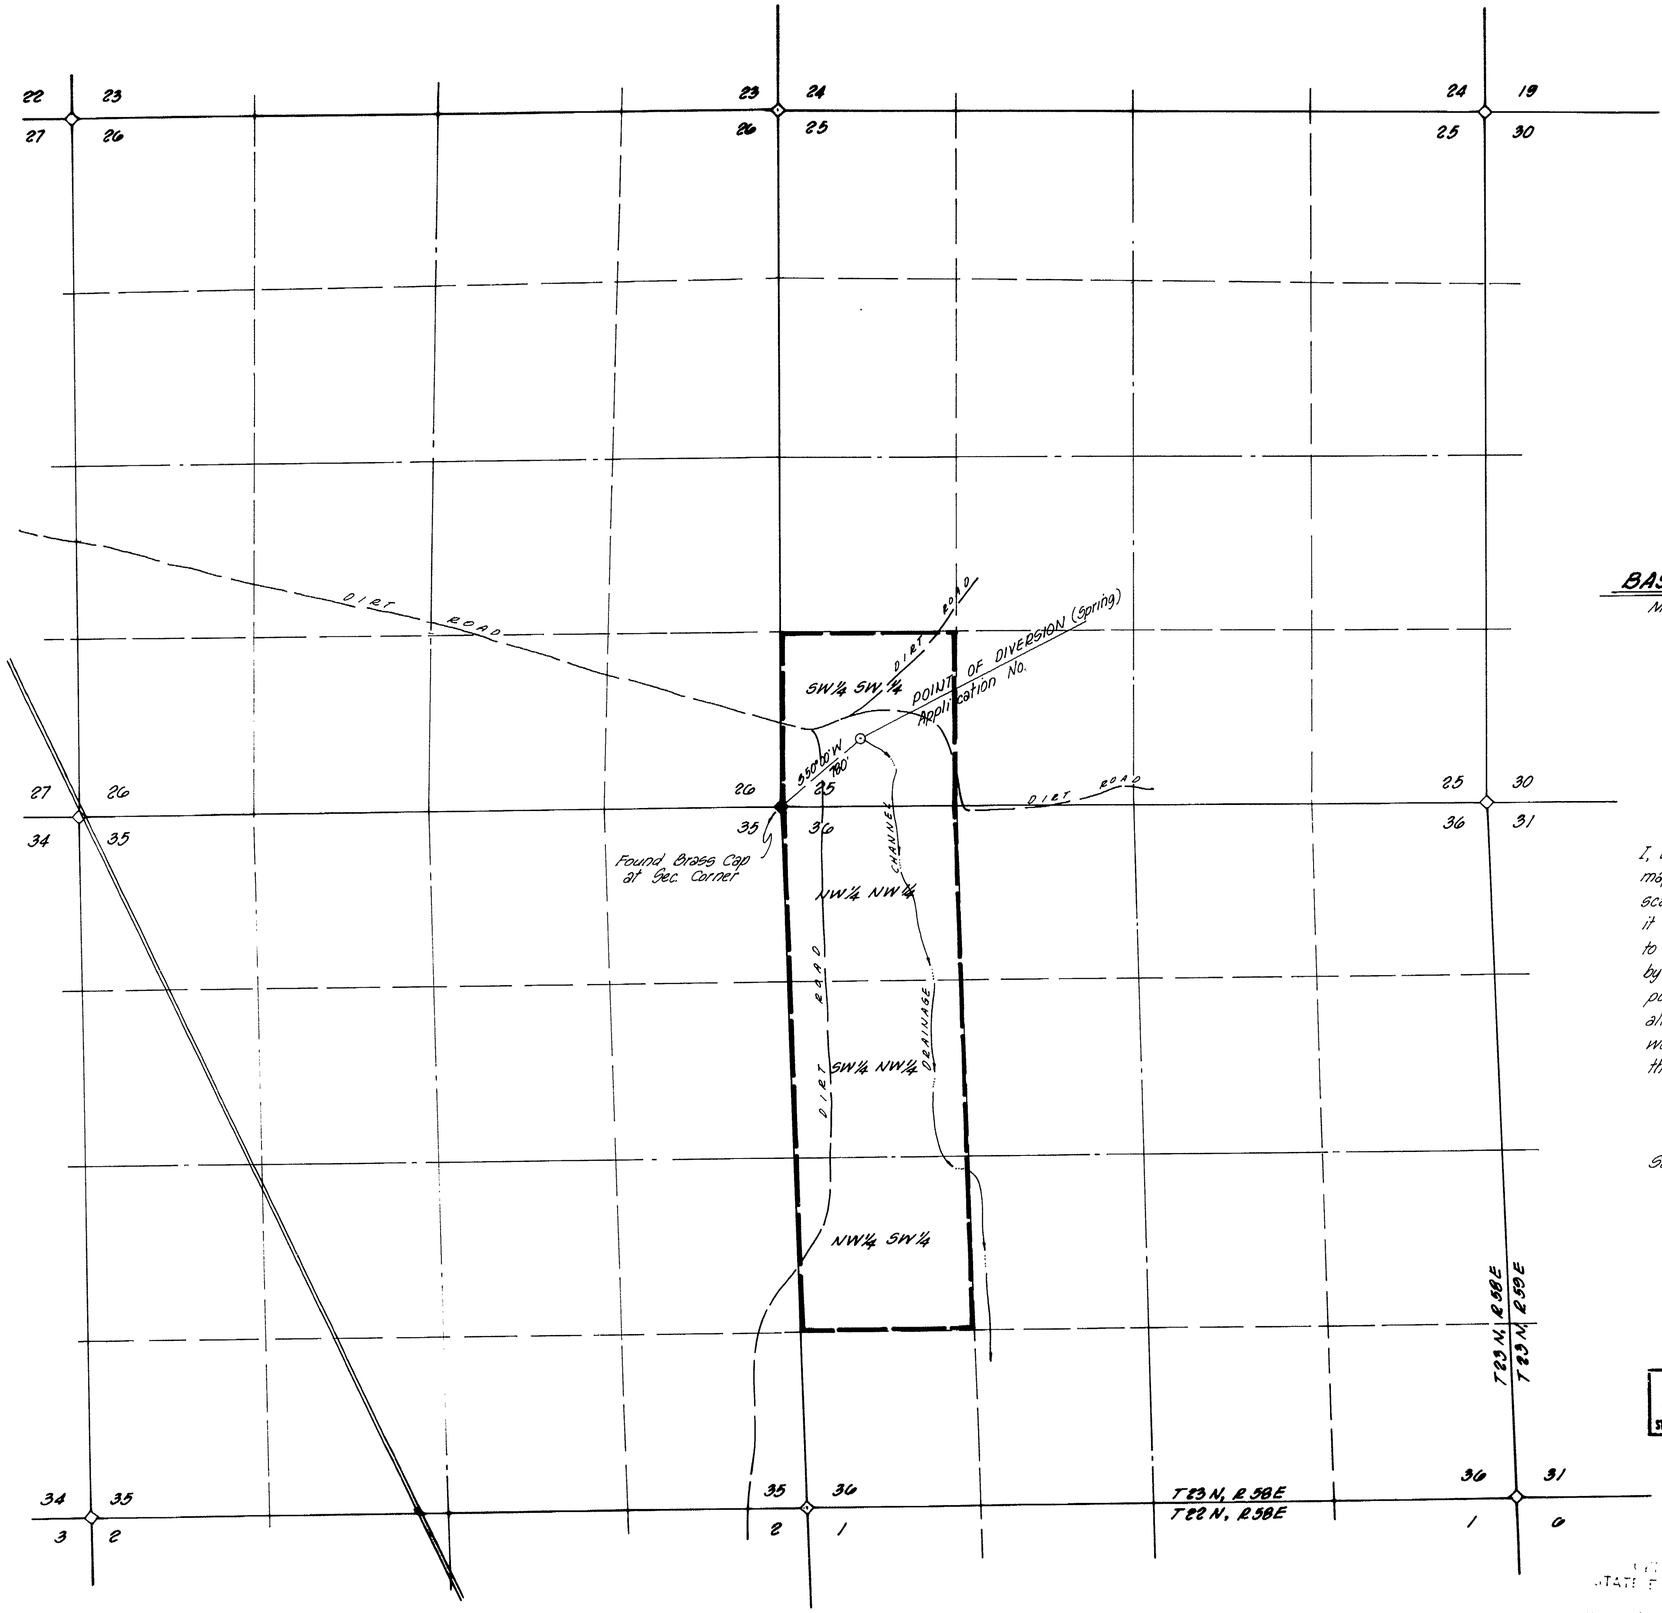

BASIS OF BEARINGS

Magnetic Variation 17° E

I, E. P. Osgood, Jr., being first duly sworn, depose and say that this map, consisting of 1 sheet has been correctly drawn to the designated scale from field notes of a survey made by me on August 18, 1978. That it truely and correctly represents the location and extent of the works used to divert water from unnamed spring in White Pine County, Nevada by Stone Machinery Co. for irrigation purposes. That the proposed point of diversion, all reservoirs or basins, the location and names of all other works which will cross or connect with the proposed works, and the boundary of all lands, showing by 40 acre subdivisions the areas proposed to be irrigated, are fully and correctly designated thereon.

E. P. Osgood Jr.

E. P. Osgood, Jr., State Water Right Surveyor No. 294

Subscribed to and sworn to before me on this 22nd day of August, 1978.

Marvin Hamrick

Notary Public

MARVIN HAMRICK
Notary Public State of Nevada
Washoe County
My Commission expires: May 5 1981

FILED
AUG 23 1978
STATE ENGINEER'S OFFICE

0 1000 2000

STATE ENGINEER

1978 AUG 23 AM 9 27

MAP TO ACCOMPANY APPLICATION TO APPROPRIATE WATER FOR IRRIGATION AND DOMESTIC USE BY

STONE MACHINERY CO.

FROM UNNAMED SPRING

WHITE PINE COUNTY NEVADA

AUGUST 1978

E.P. OSGOOD, JR, ST. WTR. RT. SUR. NO. 294

35797