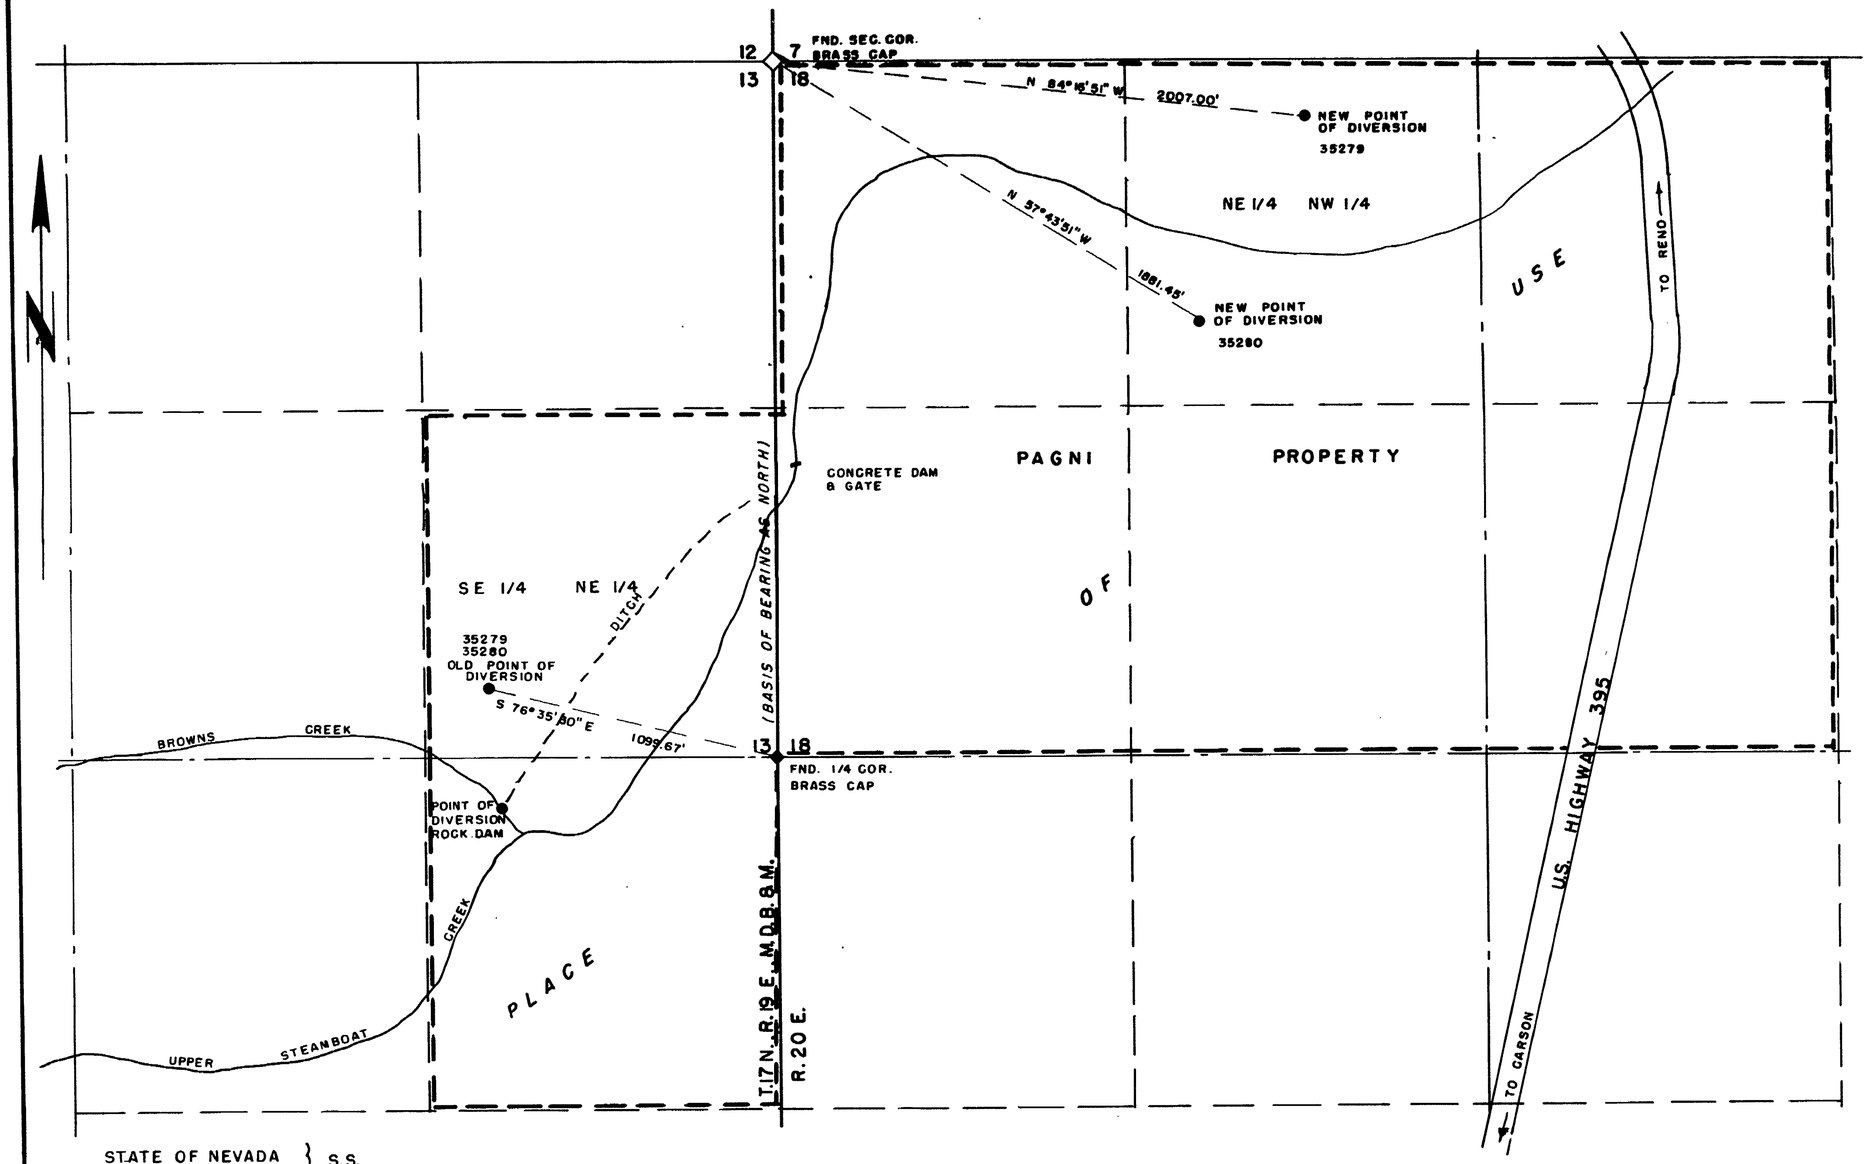

STATE OF NEVADA }
CARSON CITY } S.S.

I, Walter G. Reid, being first duly sworn, depose and say that this map consisting of one sheet has been correctly drawn to the designated scale from field notes of a survey made by me on the 18th day of August, 1978, that it truly and correctly represents the original point of diversion under Permit Nos. 35279 & 35280 and the proposed point of diversion and extent of the works used to divert water from an underground source in Washoe County, by Pagni Brothers, for domestic & Quasi-Municipal purposes. That the original and proposed point of diversion, the approximate location and size of the diverting channel, the place and manner of use, and the location and names of all other works or streams which are crossed by or connected with the said works, are fully and correctly designated thereon.

Walter G. Reid
State Water Right Surveyor

Subscribed and sworn to before me this [illegible] day of August, 1978.

Gladys E. Anderson

GLADYS E. ANDERSON
NOTARY PUBLIC-NEVADA
CARSON CITY
My Commission Expires July 2, 1981

FILED
AUG 23 1978
STATE ENGINEER'S OFFICE

1978 AUG 23 PM 3 08

SCALE 1" = 300'

0 75 150 300 600 900 1200 1500

MAP
TO ACCOMPANY APPLICATION
TO CHANGE POINT OF DIVERSION OF
PERMIT NOS. 35279 & 35280 FOR
QUASI-MUNICIPAL & DOMESTIC
BY PAGNI BROTHERS
FROM UNDERGROUND SOURCE

35806

35805