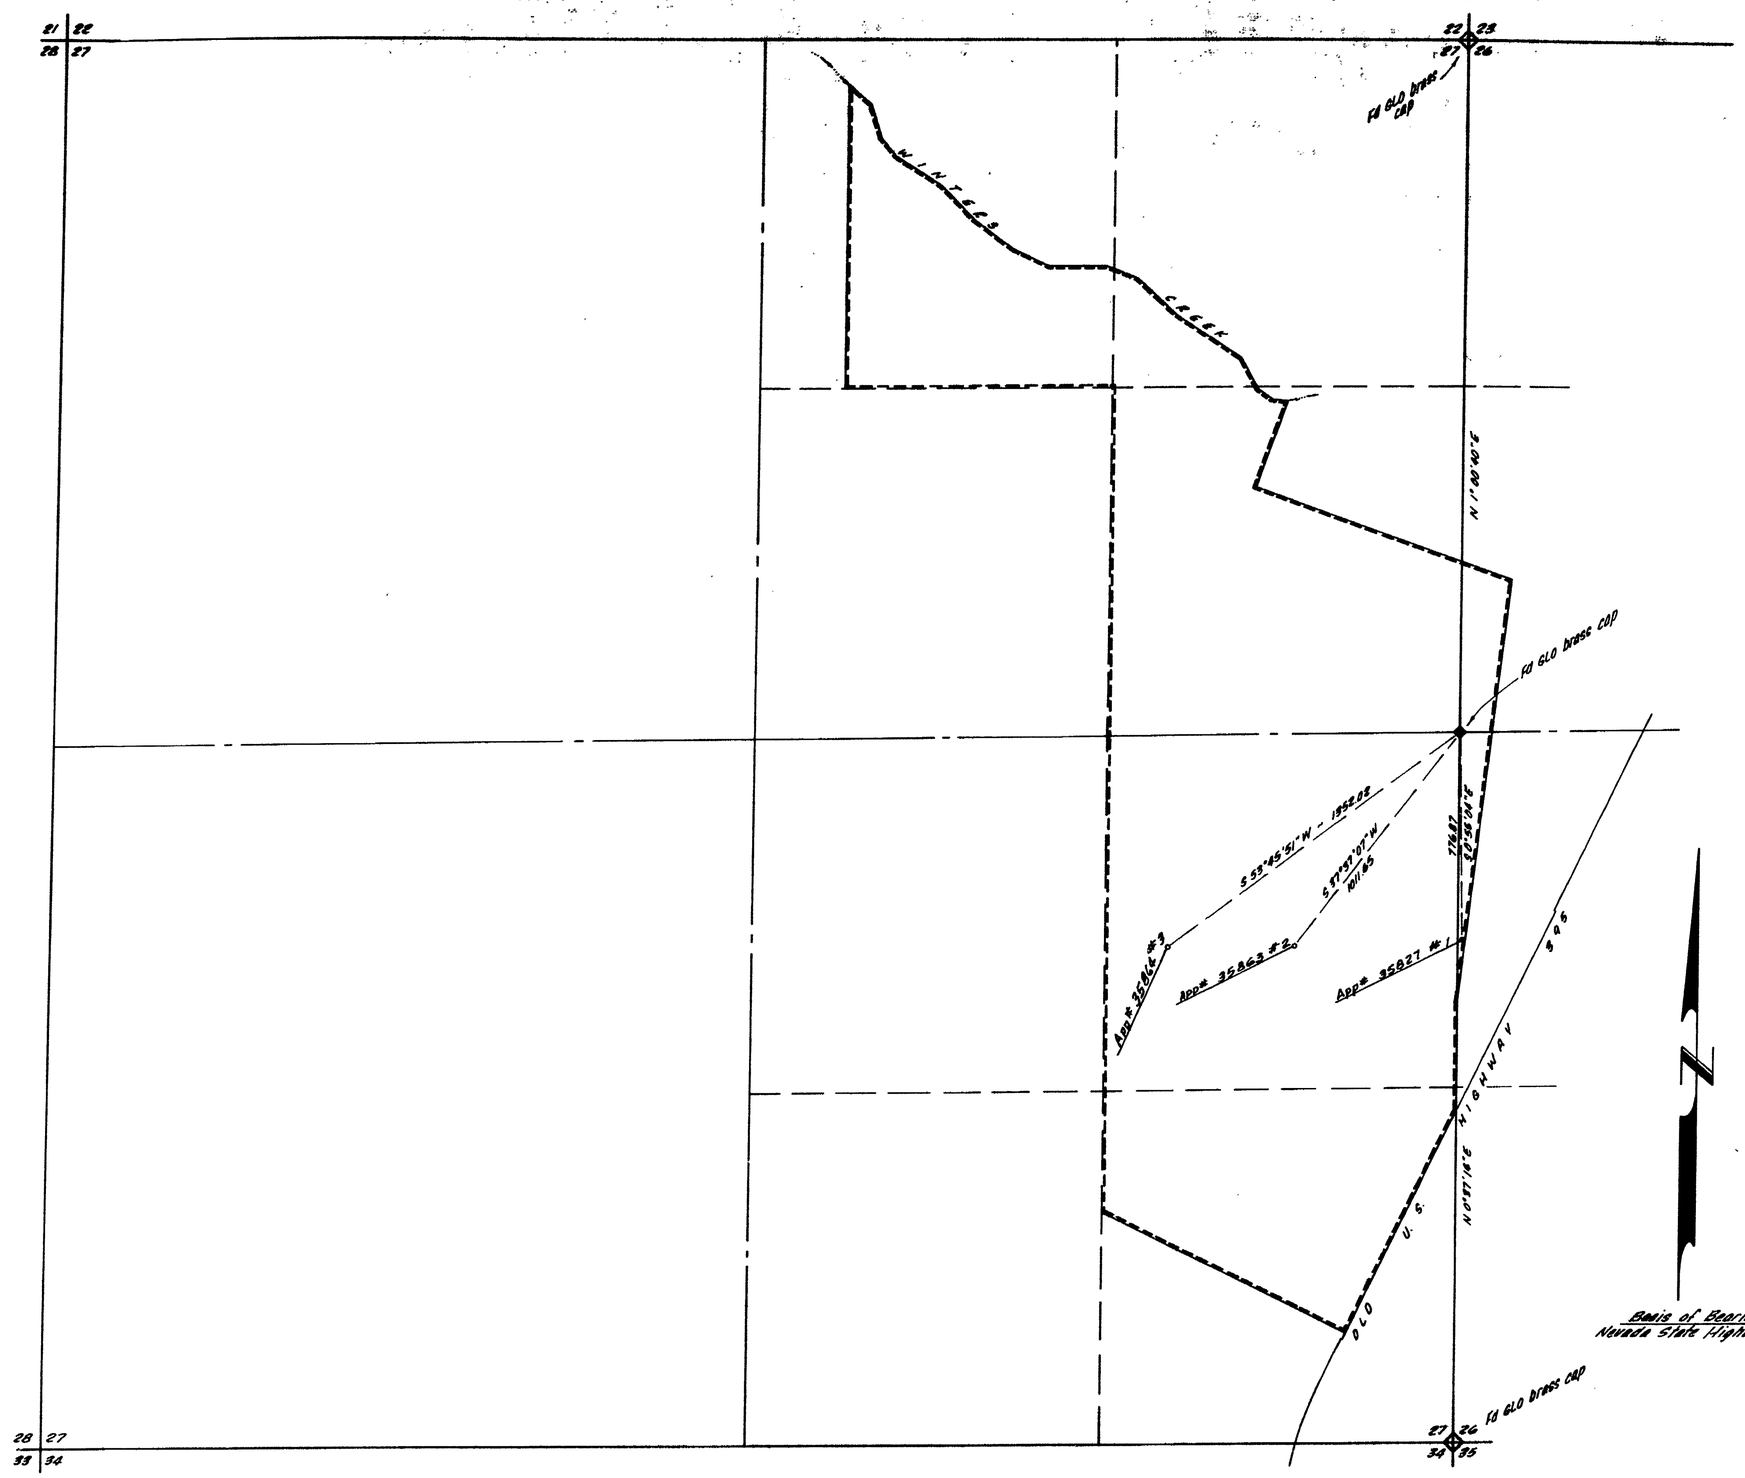

State of Nevada
County of Washoe ss

I, Eugene B. Longfield, being first duly sworn, depose and say that this map, consisting of one sheet has been correctly drawn to the designated scale from a survey made by me on the 25th day of August, 1978, that it truly represents the locations and extent of the works used to divert water from an underground source in Washoe County by Terra Sierra Development, a Nevada Corporation, for quasi-municipal and domestic purposes; that the the points of diversion and the boundary of the land to be served are fully and correctly designated thereon.

Eugene B. Longfield
State Water Right Surveyor

Subscribed and sworn to before me this 26th day of September, 1978.

Lydia Moreno
Notary Public

Basis of Bearings:
Nevada State Highway Dept.

Scale: 1" = 300'
0 200 400 600

35864
35863
35827

FILED
SEP 28 1978
STATE ENGINEER'S OFFICE

SECTIONS 26 & 27
T.17N., R.19E., M.D.B.&M.
WASHOE COUNTY, NEVADA

MAP
TO ACCOMPANY APPLICATION TO APPROPRIATE WATER and PROOF OF BENEFICIAL USE for QUASI-MUNICIPAL and DOMESTIC PURPOSES
by
TERRA SIERRA DEVELOPMENT, a Nev. Corp.
from
AN UNDERGROUND SOURCE

Prepared By: Longfield Engineering
Reno, Nevada

35864 35863 35827