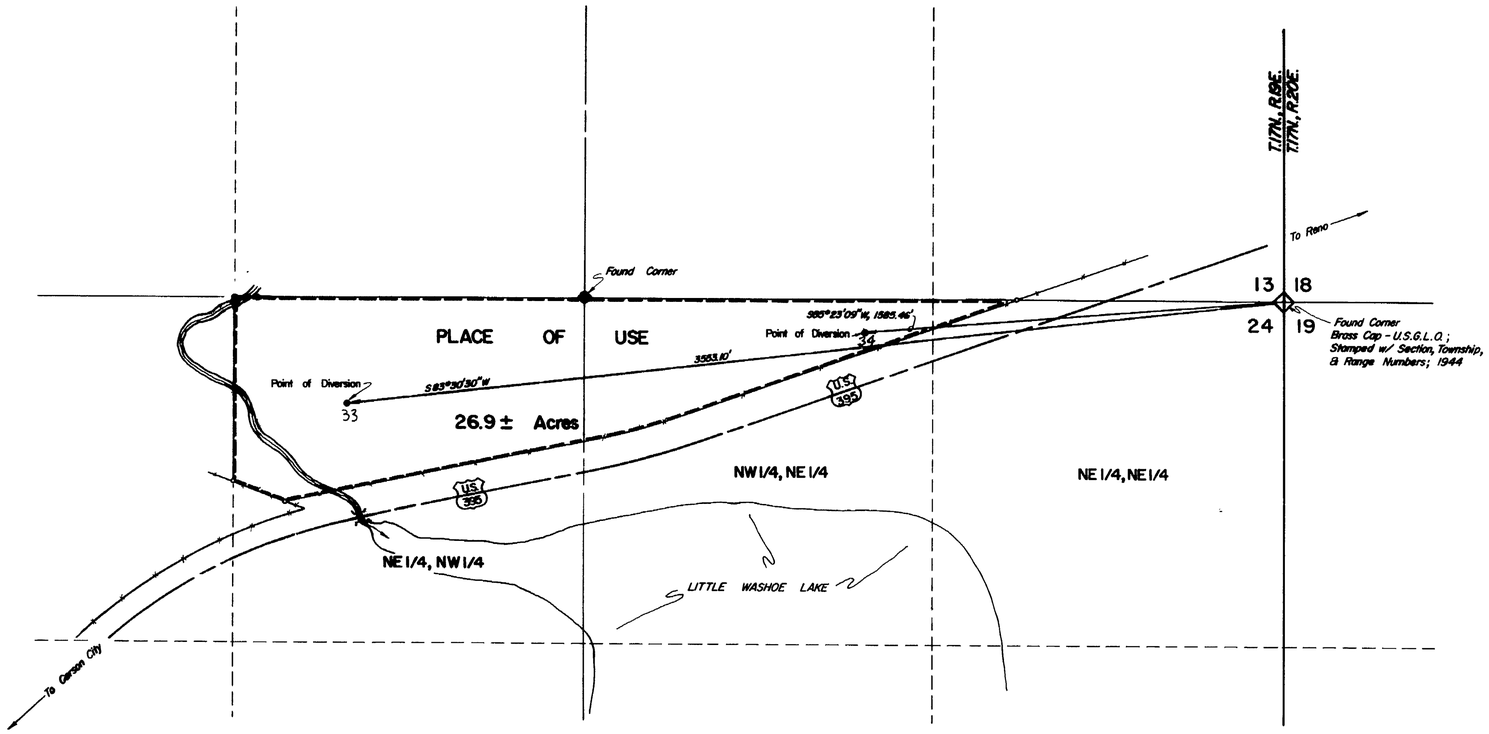

Basis of Bearings: Section line common to Section 13 and Section 24, assumed West

SCALE 1" = 300'

STATE OF NEVADA
COUNTY OF WASHOE } ss

I, BRIEN B. WALTERS, being first duly sworn, depose and say that this map, consisting of one sheet, has been correctly drawn to the designated scale from field notes of a survey made under my direct supervision, on January 6, 1979; that it truly represents the proposed location and extent of the works used to divert water from an underground source in Washoe County, by BRIEN B. WALTERS for Quasi-Municipal and Subdivision purposes. That the proposed points of diversion, and the place of use, shown by 40 acre subdivisions, are fully and correctly designated thereon.

Brien B. Walters
BRIEN B. WALTERS,
STATE WATER RIGHT SURVEYOR #319

Subscribed to and sworn to before me Mary Ann Aranguena
this 15th day of January, 1979.
Notary Public in and for Washoe County, Nevada

OFFICIAL SEAL
MARY ANN ARANGUENA
NOTARY PUBLIC STATE OF NEVADA
COUNTY OF WASHOE

35933, 74

1979 JAN 15 PM 4 32

FILED
JAN 15 1979
STATE ENGINEER'S OFFICE

MAP

To Accompany Application to Appropriate Water for Quasi-Municipal and Subdivision Purposes by Brien B. Walters from an Underground Source

Walters Engineering
252 W. First, Suite 304
Reno, Nevada

35933 35933