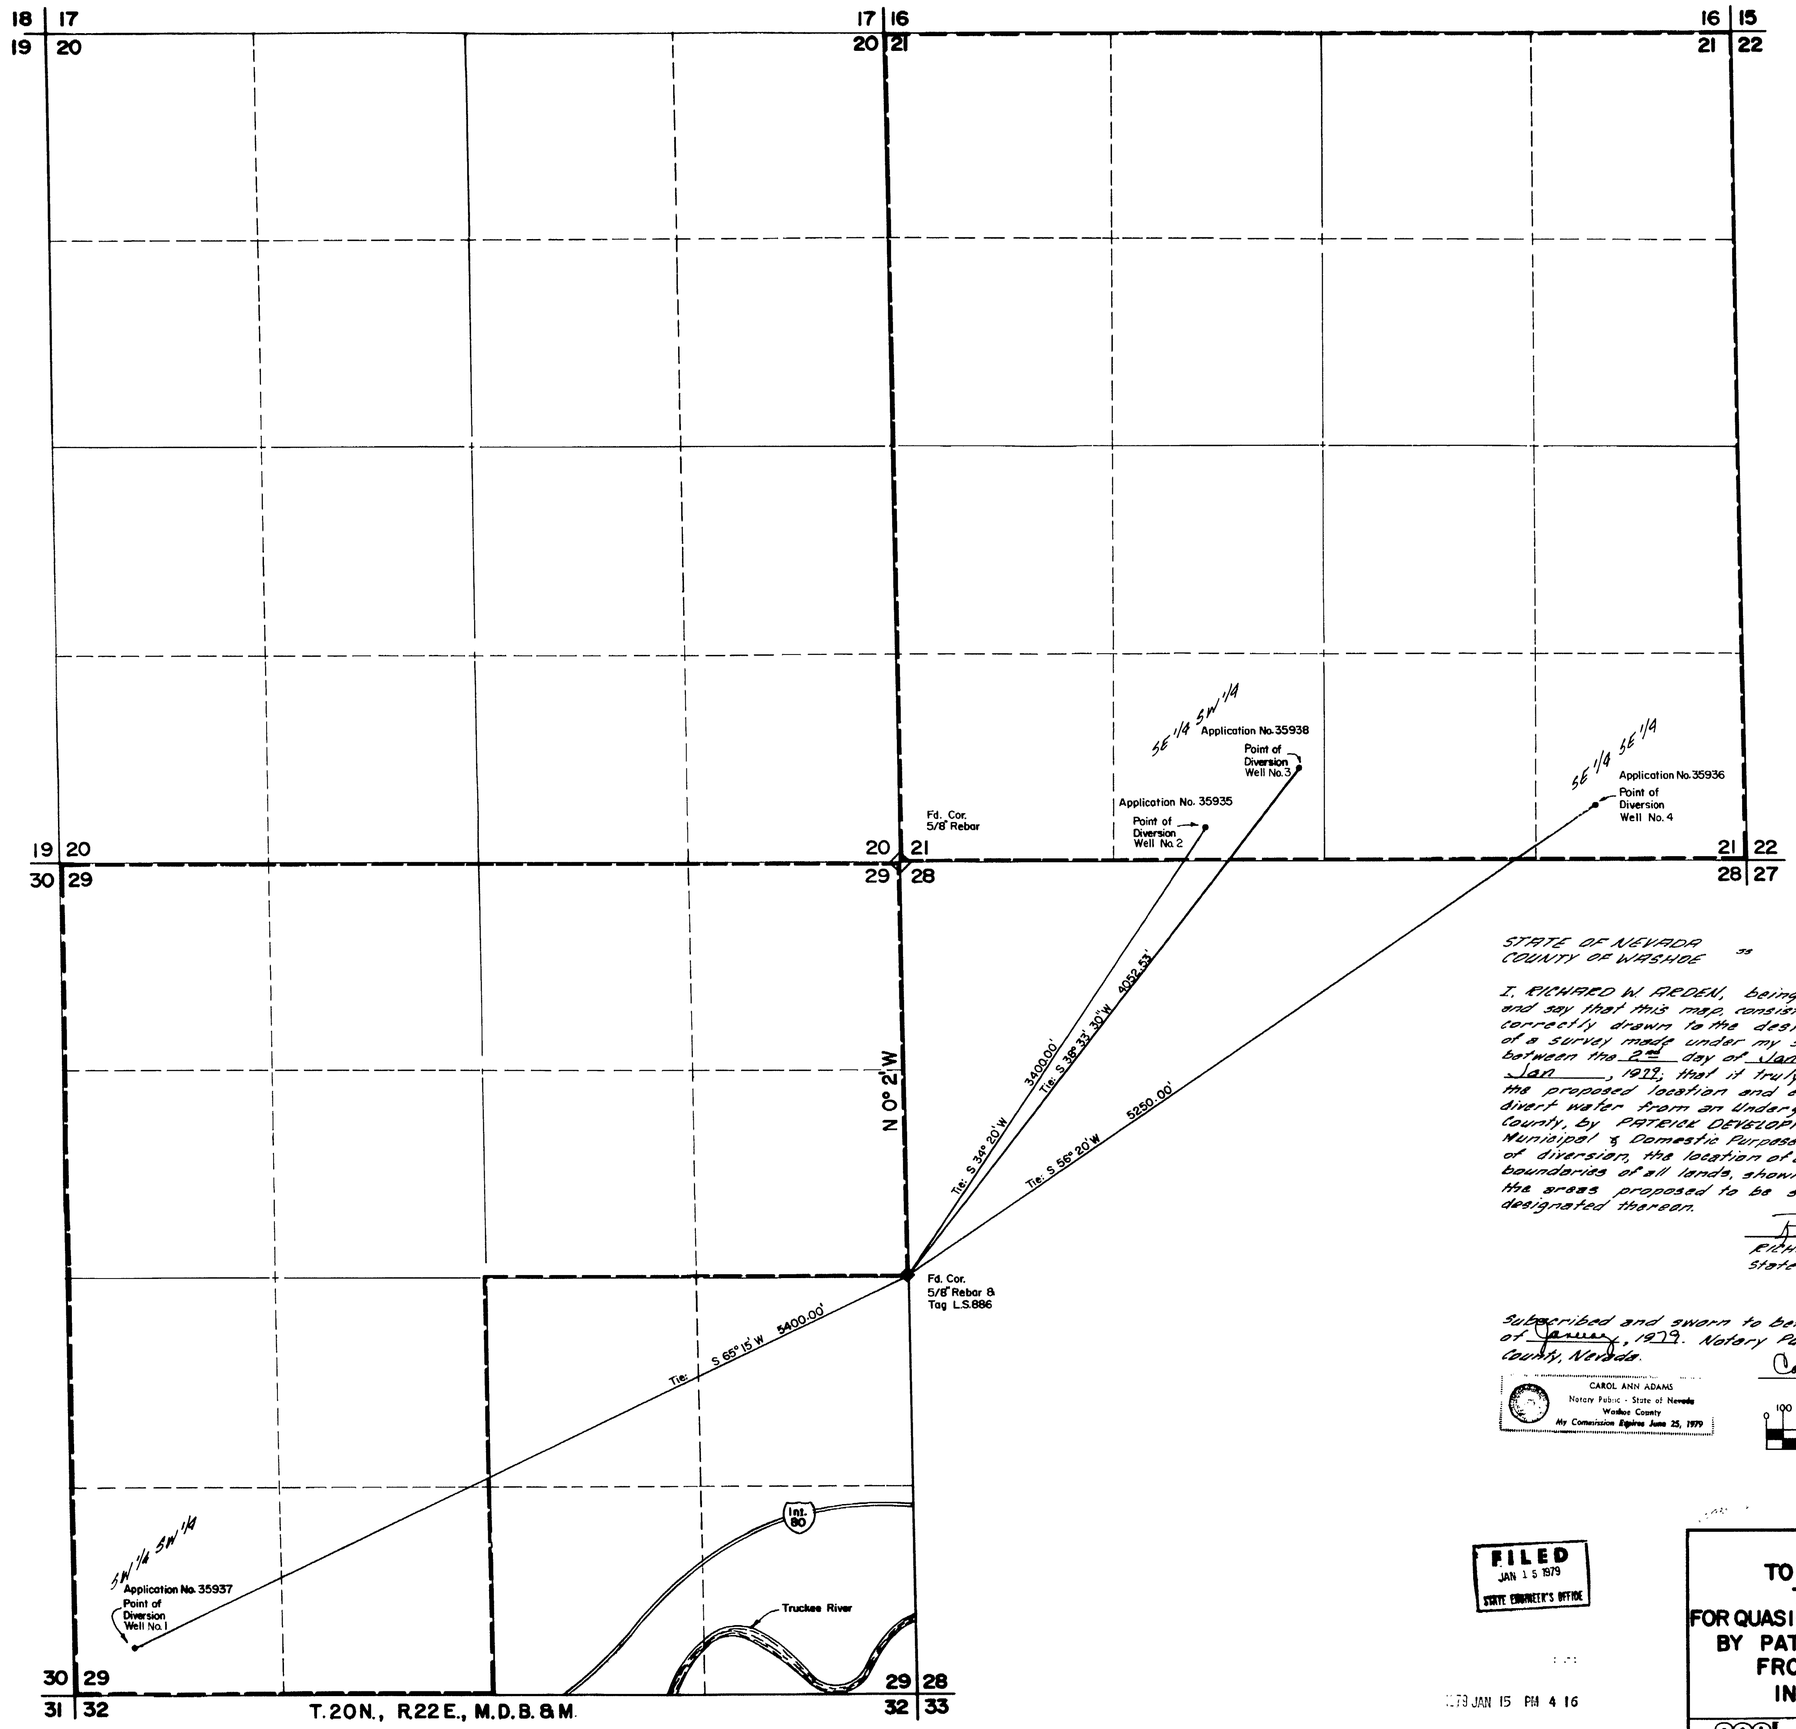

Basis of Bearings:

U.S. GLO Quad of T.20N., R.22E., M.D.B.&M. filed at the Surveyor General's office, Reno, Nevada. May 25th, 1908 i.e. Bearing NE Sec. line Sec. 29 N. 0° 2' W.

STATE OF NEVADA
COUNTY OF WASHOE ss

I, RICHARD W. ARDEN, being first duly sworn, depose and say that this map, consisting of 1 sheet, has been correctly drawn to the designated scale from field notes of a survey made under my supervision and direction, between the 2nd day of Jan., and the 12TH day of Jan., 1979; that it truly and correctly represents the proposed location and extent of the works used to divert water from an Underground Source in Washoe County, by PATRICK DEVELOPMENT COMPANY for Quasi-Municipal & Domestic Purposes. That the proposed points of diversion, the location of all other works, that the boundaries of all lands, showing by 40 acre subdivisions the areas proposed to be served, are fully and correctly designated thereon.

RICHARD W. ARDEN
State Water Rights Surveyor No. 307

Subscribed and sworn to before me this 15th day of January, 1979. Notary Public in and for Washoe County, Nevada.

CAROL ANN ADAMS
Notary Public - State of Nevada
Washoe County
My Commission Expires June 25, 1979

0 100 250 500 1000 1500 2000
Scale 1" = 500'

FILED
JAN 15 1979
STATE ENGINEER'S OFFICE

1979 JAN 15 PM 4 16

MAP TO ACCOMPANY APPLICATION TO APPROPRIATE WATER FOR QUASI-MUNICIPAL & DOMESTIC PURPOSES BY PATRICK DEVELOPMENT COMPANY FROM UNDERGROUND SOURCES IN WASHOE COUNTY, NEVADA

sea
950 Industrial Way
Sparks, Nevada

JOB NO. 555-003-791
DATE January 1979
DR. SU

35938 35937 35936 35935