EDEN VALLEY

SECTION	SUBDIVISION	TOWNSHIP	RANGE	CULTIVATED ACREAGE	DESCRIPTION OF CULTURE
3	NW1/4 SW1/4	39 N	41 E	30.5	BARLEY
"	NE1/4 SW1/4	"	"	"	"
"	SW1/4 SW1/4	"	"	"	"
"	SE1/4 SW1/4	"	"	"	"
"	NW1/4 NW1/4	"	"	"	"
"	SW1/4 NW1/4	"	"	"	"
"	SE1/4 NW1/4	"	"	"	"
"	NE1/4 NW1/4	"	"	"	"
"	NW1/4 NE1/4	"	"	"	"
"	SW1/4 NE1/4	"	"	"	"
"	NE1/4 NE1/4	"	"	"	"
"	SE1/4 NE1/4	"	"	"	"
"	NW1/4 SE1/4	"	"	"	"
"	SW1/4 SE1/4	"	"	"	"
"	NE1/4 SE1/4	"	"	"	"
"	SE1/4 SE1/4	"	"	"	"
TOTAL ACREAGE				488.0	

11	NW1/4 NW1/4	39 N	41 E	33.5	BARLEY
"	NE1/4 NW1/4	"	"	"	"
"	SE1/4 NW1/4	"	"	"	"
"	SW1/4 NW1/4	"	"	"	"
"	NW1/4 SW1/4	"	"	"	"
"	NE1/4 SW1/4	"	"	"	"
"	SE1/4 SW1/4	"	"	"	"
"	SW1/4 SW1/4	"	"	"	"
"	NW1/4 SE1/4	"	"	"	"
"	NE1/4 SE1/4	"	"	"	"
"	SE1/4 SE1/4	"	"	"	"
"	SW1/4 SE1/4	"	"	"	"
"	NW1/4 NE1/4	"	"	"	"
"	NE1/4 NE1/4	"	"	"	"
"	SE1/4 NE1/4	"	"	"	"
"	SW1/4 NE1/4	"	"	"	"
TOTAL ACREAGE				536.0	

15	NW1/4 NW1/4	39 N	41 E	32.9	BARLEY
"	NE1/4 NW1/4	"	"	"	"
"	SE1/4 NW1/4	"	"	"	"
"	SW1/4 NW1/4	"	"	"	"
"	NW1/4 SW1/4	"	"	"	"
"	NE1/4 SW1/4	"	"	"	"
"	SE1/4 SW1/4	"	"	"	"
"	SW1/4 SW1/4	"	"	"	"
"	NW1/4 SE1/4	"	"	"	"
"	NE1/4 SE1/4	"	"	"	"
"	SE1/4 SE1/4	"	"	"	"
"	SW1/4 SE1/4	"	"	"	"
"	NW1/4 NE1/4	"	"	"	"
"	NE1/4 NE1/4	"	"	"	"
"	SE1/4 NE1/4	"	"	"	"
"	SW1/4 NE1/4	"	"	"	"
TOTAL ACREAGE				526.4	

2	NW1/4 NW1/4	39 N	41 E	30.5	ALFALFA
"	NE1/4 NW1/4	"	"	"	"
"	SE1/4 NW1/4	"	"	"	"
"	SW1/4 NW1/4	"	"	"	"
"	NW1/4 SW1/4	"	"	"	"
"	NE1/4 SW1/4	"	"	"	"
"	SE1/4 SW1/4	"	"	"	"
"	SW1/4 SW1/4	"	"	"	"
"	NW1/4 SE1/4	"	"	"	"
"	NE1/4 SE1/4	"	"	"	"
"	SE1/4 SE1/4	"	"	"	"
"	SW1/4 SE1/4	"	"	"	"
"	NW1/4 NE1/4	"	"	"	"
"	NE1/4 NE1/4	"	"	"	"
"	SE1/4 NE1/4	"	"	"	"
"	SW1/4 NE1/4	"	"	"	"
TOTAL ACREAGE				488.0	

1	NW1/4 SW1/4	39N	41 E	30.5	BARLEY
"	NE1/4 SW1/4	"	"	"	"
"	SW1/4 SW1/4	"	"	"	"
"	SE 1/4 SW1/4	"	"	"	"
TOTAL ACREAGE				122.0	

9	NW1/4 NE1/4	39N	41 E	30.5	ALFALFA
"	NE 1/4 NE1/4	"	"	"	"
"	SW1/4 NE1/4	"	"	"	"
"	SE1/4 NE1/4	"	"	"	"
TOTAL ACREAGE				122.0	

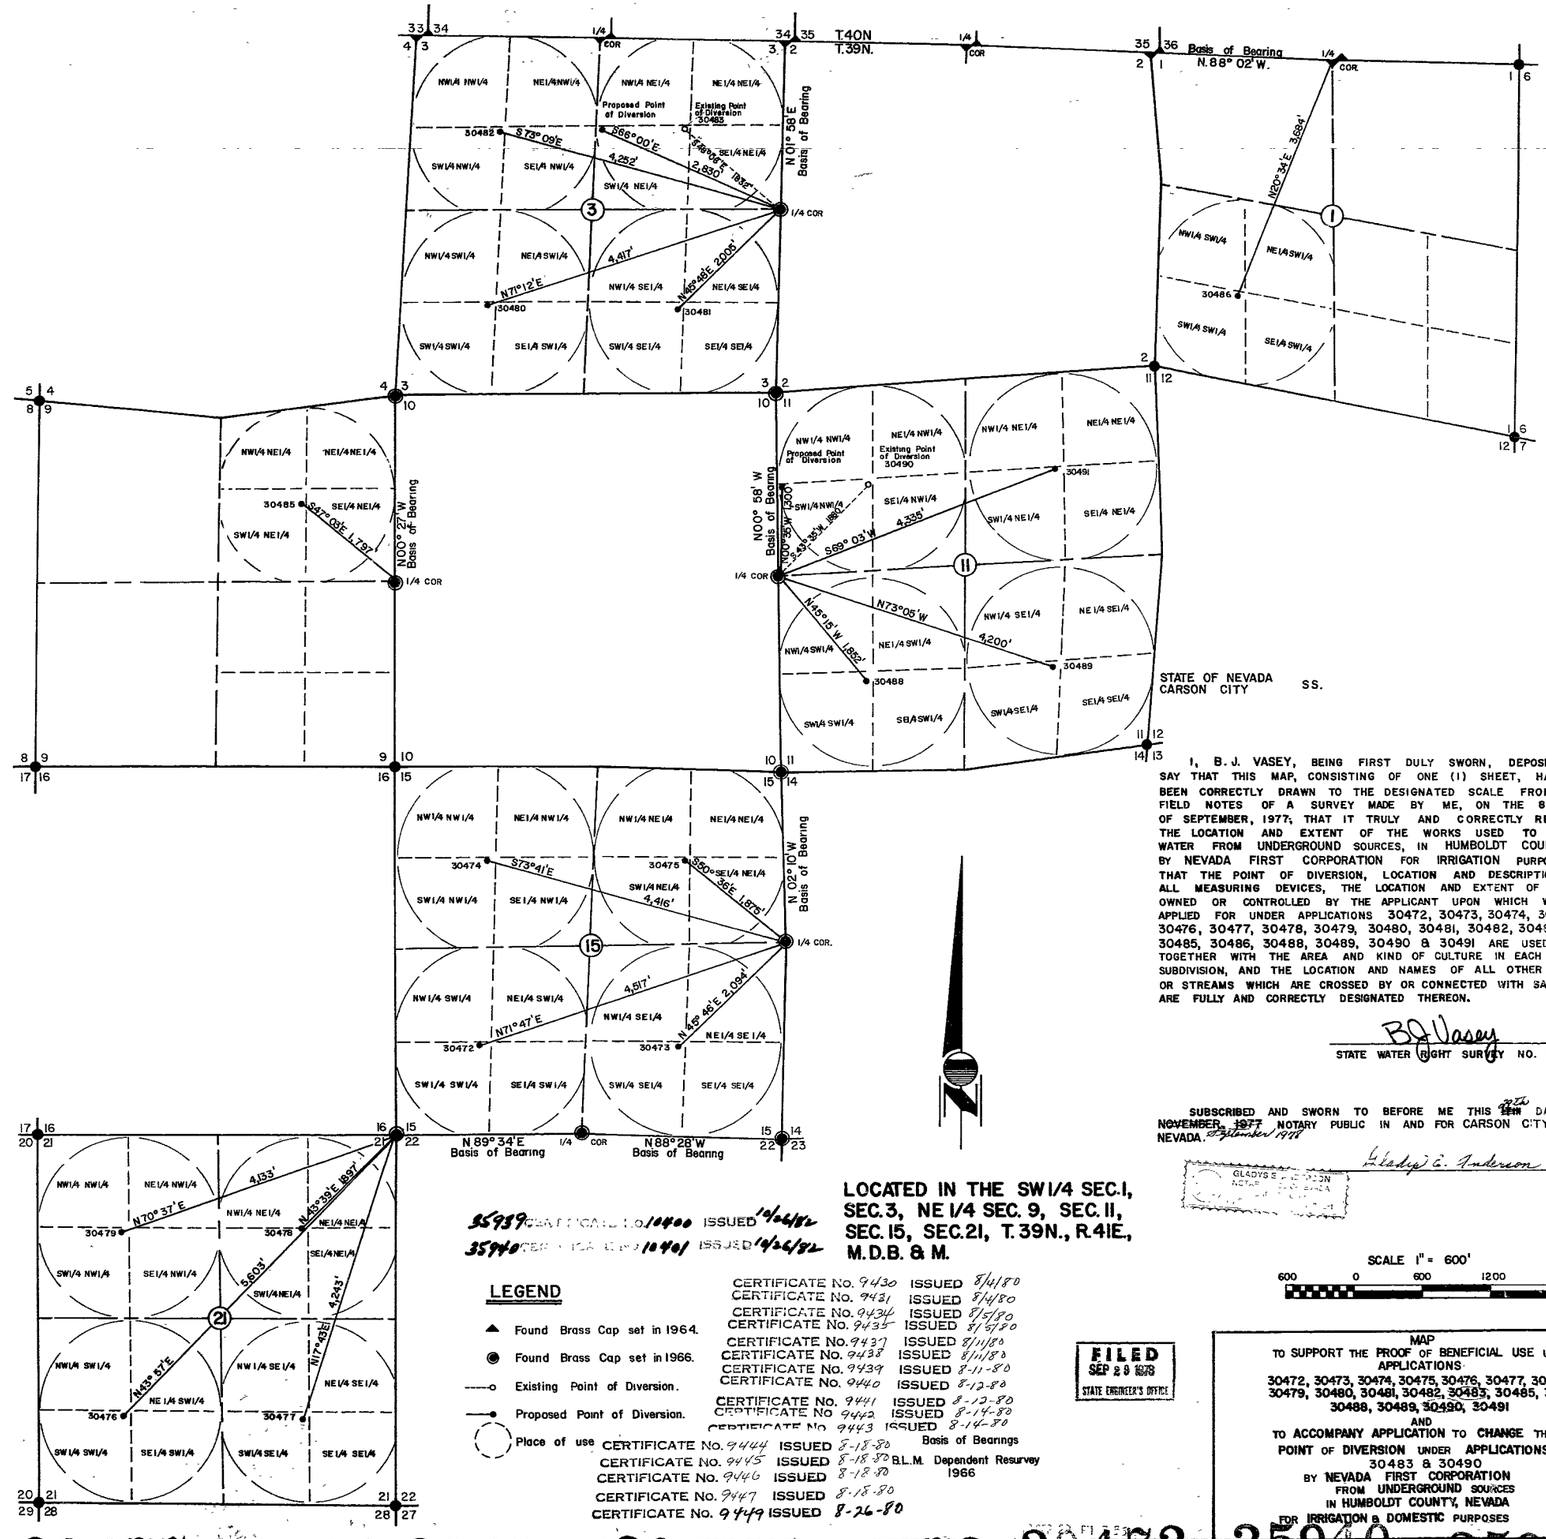

STATE OF NEVADA
CARSON CITY SS.

I, B. J. VASEY, BEING FIRST DULY SWORN, DEPOSE AND SAY THAT THIS MAP, CONSISTING OF ONE (1) SHEET, HAS BEEN CORRECTLY DRAWN TO THE DESIGNATED SCALE FROM FIELD NOTES OF A SURVEY MADE BY ME, ON THE 8th. DAY OF SEPTEMBER, 1977, THAT IT TRULY AND CORRECTLY REPRESENTS THE LOCATION AND EXTENT OF THE WORKS USED TO DIVERT WATER FROM UNDERGROUND SOURCES, IN HUMBOLDT COUNTY, BY NEVADA FIRST CORPORATION FOR IRRIGATION PURPOSES. THAT THE POINT OF DIVERSION, LOCATION AND DESCRIPTION OF ALL MEASURING DEVICES, THE LOCATION AND EXTENT OF LANDS OWNED OR CONTROLLED BY THE APPLICANT UPON WHICH WATER APPLIED FOR UNDER APPLICATIONS 30472, 30473, 30474, 30475, 30476, 30477, 30478, 30479, 30480, 30481, 30482, 30493, 30485, 30486, 30488, 30489, 30490 & 30491 ARE USED, TOGETHER WITH THE AREA AND KIND OF CULTURE IN EACH 40-ACRE SUBDIVISION, AND THE LOCATION AND NAMES OF ALL OTHER WORKS OR STREAMS WHICH ARE CROSSED BY OR CONNECTED WITH SAID WORKS ARE FULLY AND CORRECTLY DESIGNATED THEREON.

B J Vasey
STATE WATER RIGHT SURVEY NO. 306

SUBSCRIBED AND SWORN TO BEFORE ME THIS 27th DAY OF ~~NOVEMBER, 1977~~ September 1978 NOTARY PUBLIC IN AND FOR CARSON CITY NEVADA.

Gladys C. Anderson

GLADYS C. ANDERSON NOTARY PUBLIC STATE OF NEVADA

35939 CERTIFICATE No. 10400 ISSUED 12/26/82
35940 CERTIFICATE No. 10401 ISSUED 12/26/82

LOCATED IN THE SW1/4 SEC.1, SEC.3, NE 1/4 SEC. 9, SEC. 11, SEC. 15, SEC.21, T. 39N., R.41E., M.D.B. & M.

SCALE 1" = 600'

600 0 600 1200 1800

LEGEND

- Found Brass Cap set in 1964.
- Found Brass Cap set in 1966.
- Existing Point of Diversion.
- Proposed Point of Diversion.
- Place of use

CERTIFICATE No. 9430 ISSUED 8/4/80
CERTIFICATE No. 9431 ISSUED 8/4/80
CERTIFICATE No. 9434 ISSUED 8/5/80
CERTIFICATE No. 9435 ISSUED 8/5/80
CERTIFICATE No. 9437 ISSUED 8/11/80
CERTIFICATE No. 9438 ISSUED 8/11/80
CERTIFICATE No. 9439 ISSUED 8-11-80
CERTIFICATE No. 9440 ISSUED 8-12-80
CERTIFICATE No. 9441 ISSUED 8-12-80
CERTIFICATE No 9442 ISSUED 8-14-80
CERTIFICATE No. 9443 ISSUED 8-14-80
CERTIFICATE No. 9444 ISSUED 8-18-80
CERTIFICATE No. 9445 ISSUED 8-18-80
CERTIFICATE No. 9446 ISSUED 8-18-80
CERTIFICATE No. 9447 ISSUED 8-18-80
CERTIFICATE No. 9449 ISSUED 8-26-80

Basis of Bearings
B.L.M. Dependent Resurvey
1966

FILED
SEP 28 1978
STATE ENGINEER'S OFFICE

MAP
TO SUPPORT THE PROOF OF BENEFICIAL USE UNDER APPLICATIONS
30472, 30473, 30474, 30475, 30476, 30477, 30478, 30479, 30480, 30481, 30482, 30483, 30485, 30486, 30488, 30489, 30490, 30491
AND
TO ACCOMPANY APPLICATION TO CHANGE THE POINT OF DIVERSION UNDER APPLICATIONS
30483 & 30490
BY NEVADA FIRST CORPORATION
FROM UNDERGROUND SOURCES
IN HUMBOLDT COUNTY, NEVADA
FOR IRRIGATION & DOMESTIC PURPOSES

VASEY ENGINEERING CO., INC.
VALLEY PROFESSIONAL CENTER
P.O. Box 1164 Minden, Nevada 89423
(702) 782-2382 (702) 782-5642

30491 30489 30488 30486 30485 30482 30481 30480 30479 30478 30477 30476 30475 30474 30473 30472 35940 35939