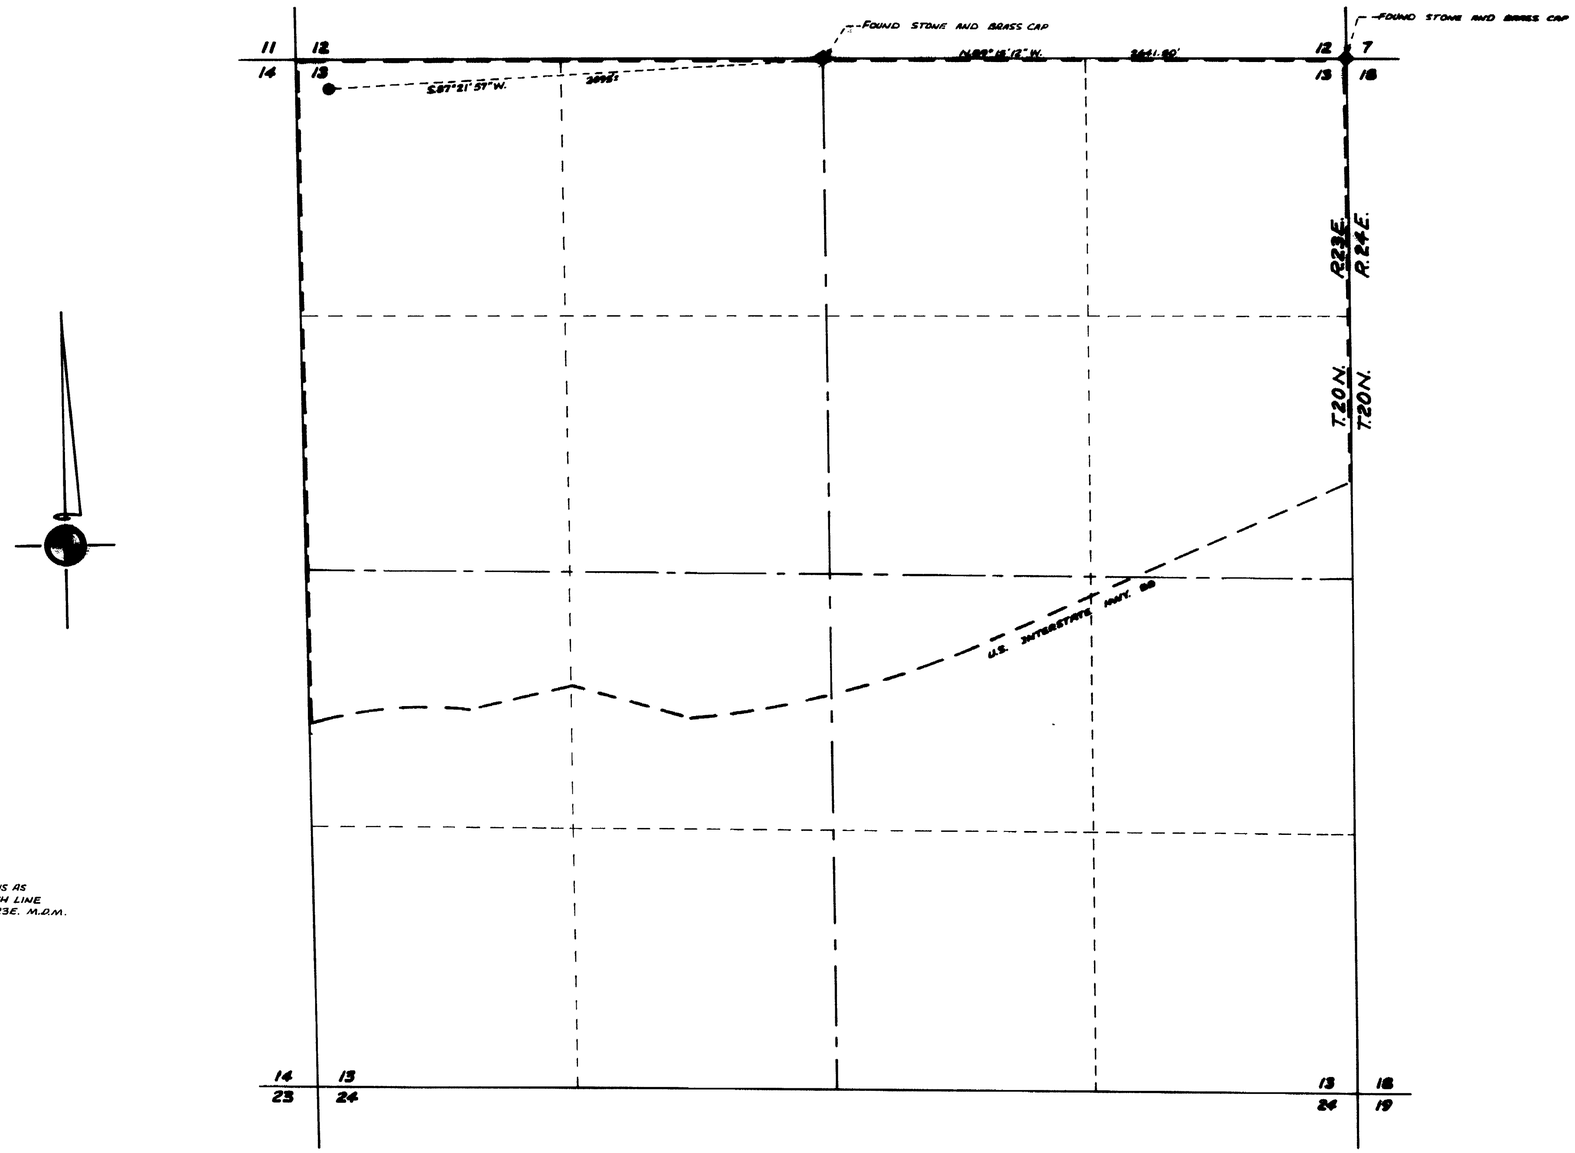

THE BASIS OF BEARING IS AS DELINIATED ON THE NORTH LINE OF SECTION 13 T20N. R.23E. M.D.M.

STATE OF NEVADA
COUNTY OF DOUGLAS } S.S.

I, RONALD W. TURNER, BEING FIRST DULY SWORN, DISPOSE AND SAY THAT THIS MAP CONSISTING OF ONE SHEET, HAS BEEN CORRECTLY, DRAWN TO THE DESIGNATED SCALE, AND MADE UNDER MY SUPERVISION AND DIRECTION ON THE 3RD DAY OF OCTOBER. 1978; THAT IT TRULY AND CORRECTLY REPRESENTS THE PROPOSED LOCATION AND EXTENT OF THE WORKS USED TO DIVERT WATER FROM AN UNDERGROUND SOURCE IN WASHOE COUNTY FOR DOMESTIC PURPOSES, THAT THE PROPOSED POINT OF DIVERSION OF ALL RESERVOIRS AND/OR DAMS, THE NAMES AND LOCATION OF ALL OTHER WORKS WHICH WILL CROSS OR CONNECT WITH THE PROPOSED WORKS, AND THE BOUNDARY OF ALL LANDS, UPON WHICH WATER APPLIED FOR THEREON IS PROPOSED TO BE USED, ARE FULLY AND CORRECTLY DESIGNATED HEREON.

Ronald W. Turner
STATE WATER RIGHTS SURVEYOR Nº 523

STATE OF NEVADA
COUNTY OF DOUGLAS } S.S.

SUBSCRIBED AND SWORN BEFORE ME THIS 3RD DAY OF OCTOBER 1978. NOTARY PUBLIC IN AND FOR SAID COUNTY AND STATE.

ROLAND L. ADAMS
NOTARY PUBLIC
MY COMMISSION EXPIRES 8/29/82

FILED
OCT 3 1978
STATE ENGINEER'S OFFICE

1978 OCT 3 PM 2 52

SCALE 1" = 400'

35966

MAP TO ACCOMPANY APPLICATION TO APPRORIATE WATER FOR

QUASI-MUNICIPAL PURPOSES

BY ROCKFELLER, EDWARD E. & WILLIAM L.

FROM AN UNDERGROUND SOURCE

35966