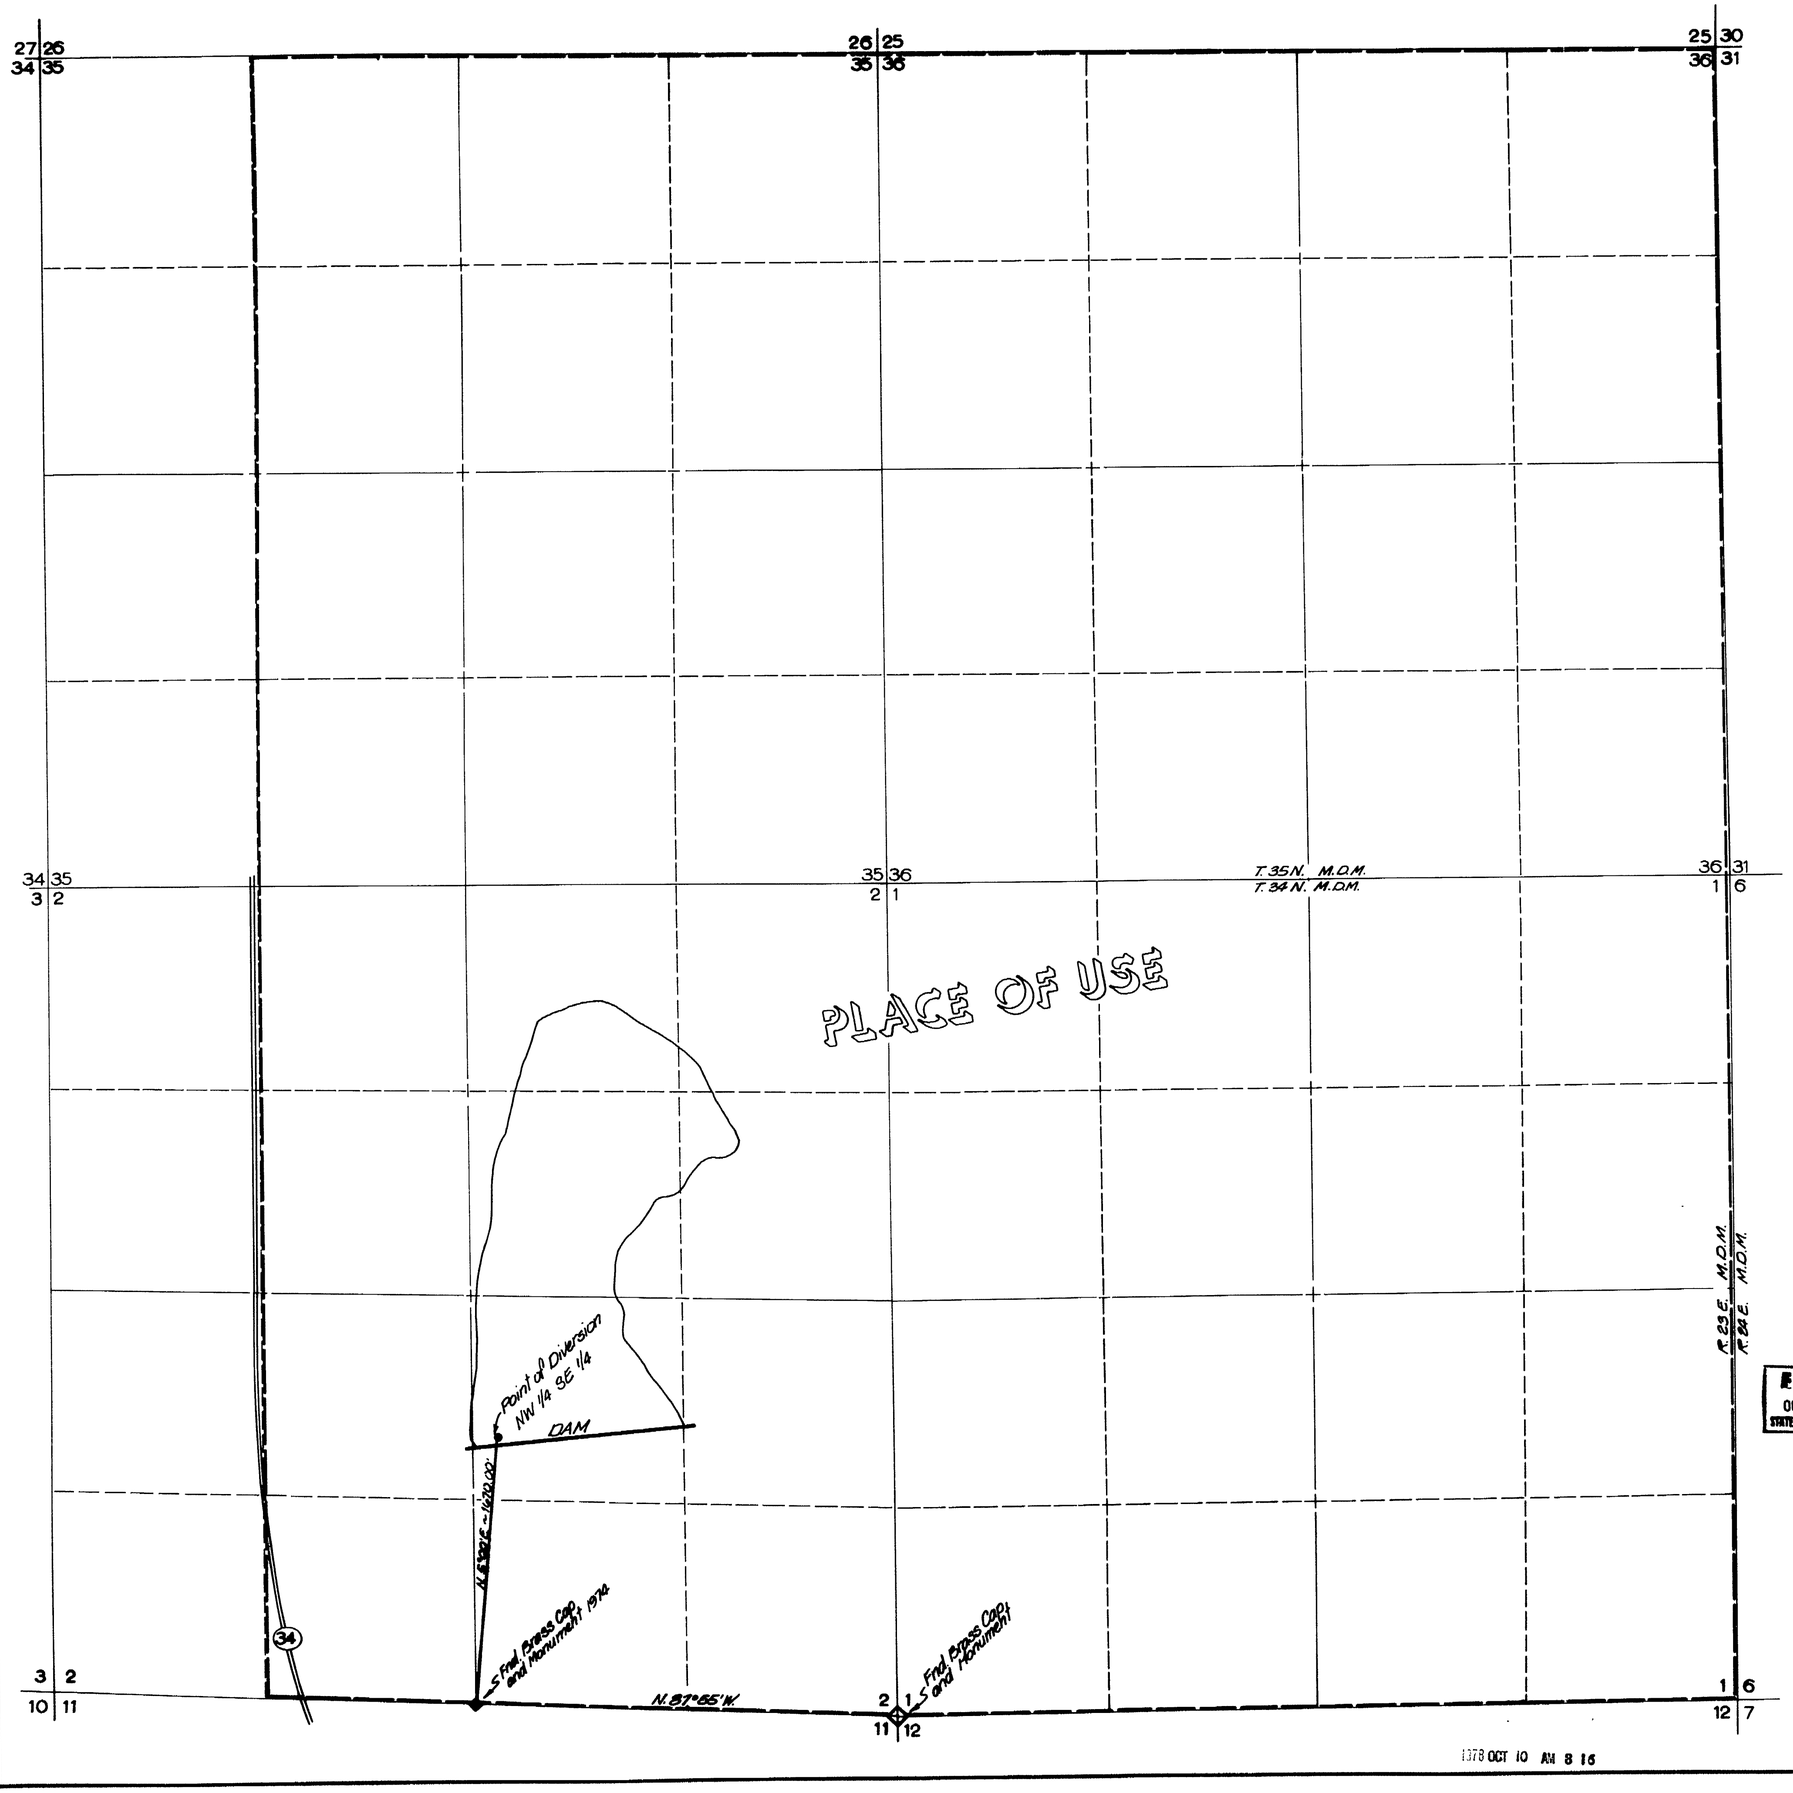

1978 OCT 10 AM 8 16

Basis of Bearings: South line Section SE 1/4 Section 2, i.e. N.87°55'W.

I, Richard W. Arden, being first duly sworn, depose and say that this map, consisting of one sheet, has been correctly drawn to the designated scale from field notes of a survey made by me or under my supervision and direction between the 6th day of Oct., 1978; that it truly and accurately represents the proposed location and extent of works used to divert water from surface water in Washoe County, Nevada by Sunoco Energy Development Co. for Industrial purposes; that the proposed point of diversion, the location of all other works, that the boundaries of all other lands, showing by 40 acre subdivisions, the area proposed to be served, are fully and correctly designated hereon.

Richard W. Arden
Richard W. Arden
State Water Right Surveyor No. 307

Subscribed and sworn to before me, a Notary Public, in and for the County of Washoe, State of Nevada, on this 6th day of Oct. 1978.

Edrie L. Boelman
Notary Public

EDRIE L. BOELMAN
Notary Public - State of Nevada
Washoe County
My Commission expires Sept. 19, 1981

FILED
OCT 10 1978
STATE ENGINEER'S OFFICE

Scale 1"=500'
500 250 0 500 1000 1500

35980

MAP
TO ACCOMPANY APPLICATION
TO APPROPRIATE WATER
FOR INDUSTRIAL PURPOSES
BY SUNOCO ENERGY DEVELOPMENT CO.
FROM SURFACE WATER
IN WASHOE COUNTY, NEVADA

sea 950 INDUSTRIAL WAY SPARKS, NEVADA

JOB NO. 552-001-771
DATE Sept. 1978
DR.

35980