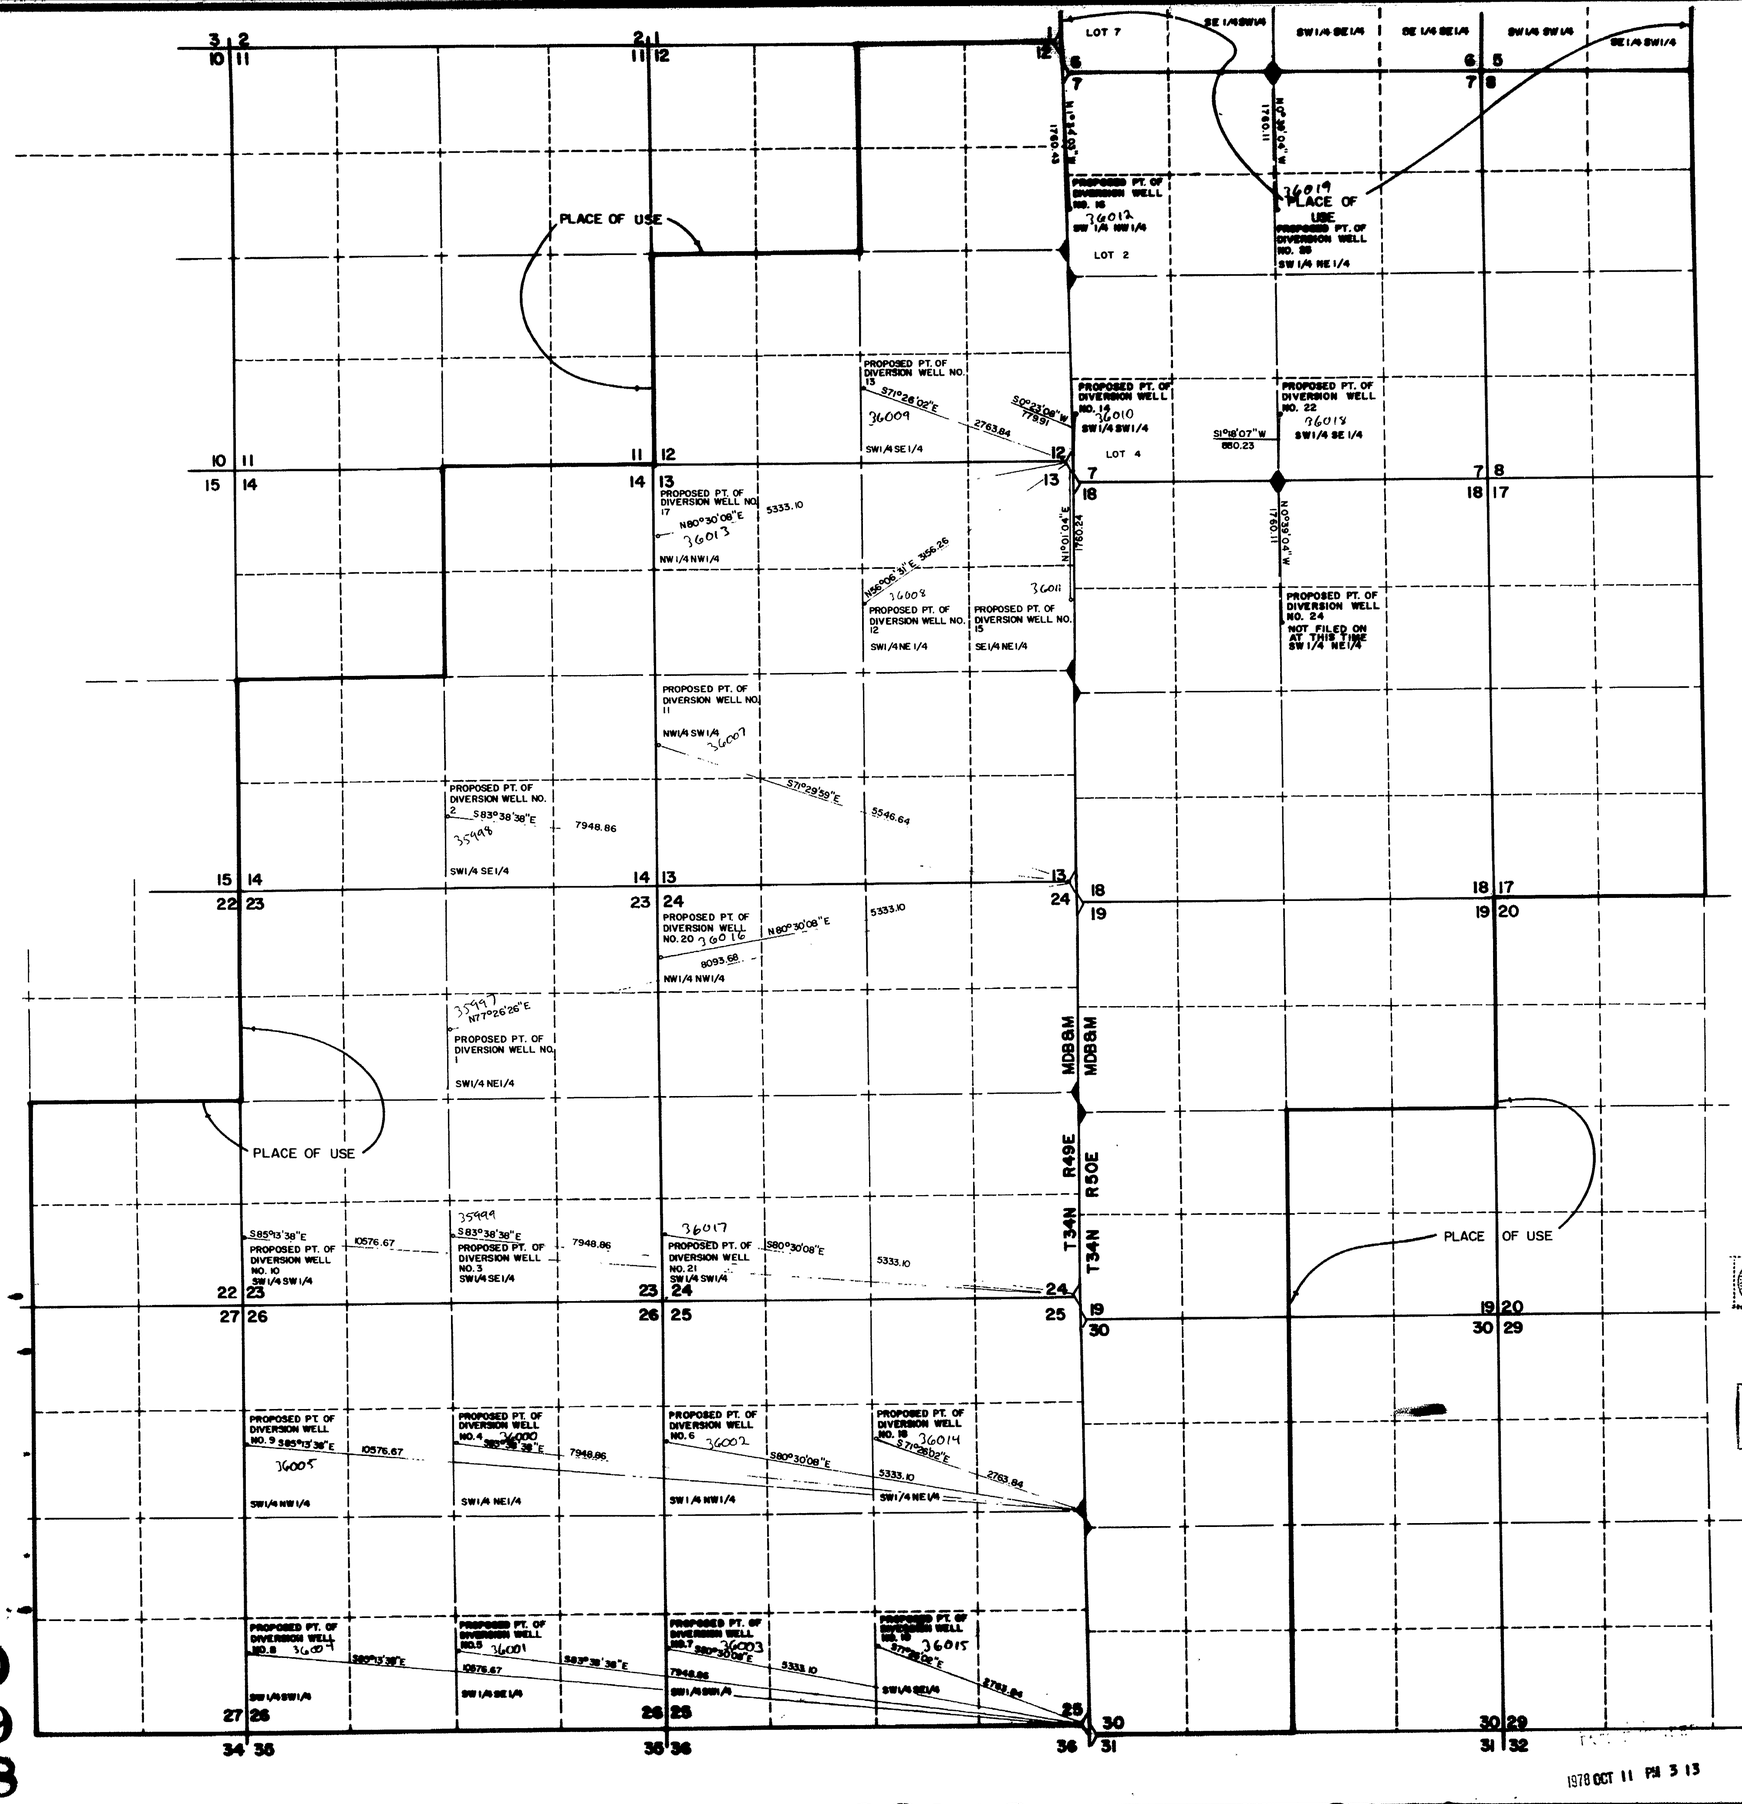

◇ FOUND BRASS CAP SECTION CORNER

◆ FOUND BRASS CAP 1/4 CORNER

∘ WELCHES CREEK WELLS NO'S 1 THRU 24

STATE OF NEVADA
COUNTY OF ELKO } S.S.

I, ALAN S. BOYACK, BEING FIRST DULY SWORN, DEPOSE AND SAY THAT THIS MAP, CONSISTING OF ONE SHEET, HAS BEEN CORRECTLY DRAWN TO THE DESIGNATED SCALE FROM FIELD NOTES OF A SURVEY MADE UNDER MY SUPERVISION AND DIRECTION, BETWEEN THE 28 DAY OF AUGUST, AND THE 29 DAY OF AUGUST, 1978; THAT IT TRULY AND CORRECTLY REPRESENTS THE PROPOSED LOCATION AND EXTENT OF THE WORKS USED TO DIVERT WATER FROM UNDERGROUND IN EUREKA COUNTY, BY CHARLES B. THORNTON FOR IRRIGATION PURPOSES. THAT THE PROPOSED POINT OF DIVERSION, THE APPROXIMATE LOCATION AND SIZE OF THE DIVERTING CHANNEL, ALL RESERVOIRS OR BASINS, THE LOCATION AND NAMES OF ALL OTHER WORKS WHICH WILL CROSS OR CONNECT WITH THE PROPOSED WORKS, AND THE BOUNDARY OF ALL LANDS, SHOWING BY 40-ACRE SUBDIVISIONS, ARE FULLY AND CORRECTLY DESIGNATED THEREON.

Alan S. Boyack
STATE WATER RIGHT SURVEYOR NO. 358

SUBSCRIBED AND SWORN TO BEFORE ME THIS 10th DAY OF October, 1978

Linda L. Reynolds
NOTARY PUBLIC IN AND FOR ELKO, COUNTY, NEVADA.

LINDA L. REYNOLDS
Elko County Nevada
My Commission Expires May 5, 1981

BASIS OF BEARING G.L.O. PLAT

FILED
OCT 11 1978
STATE ENGINEER'S OFFICE

0 500 1000 2000 3000 4000 5000
SCALE: 1"=1000'

MAP

TO ACCOMPANY APPLICATION TO APPROPRIATE WATER FOR IRRIGATION BY CHARLES B. THORNTON FROM AN UNDERGROUND SOURCE

BOYACK SURVEYING ELKO, NEVADA. W-70[illegible]