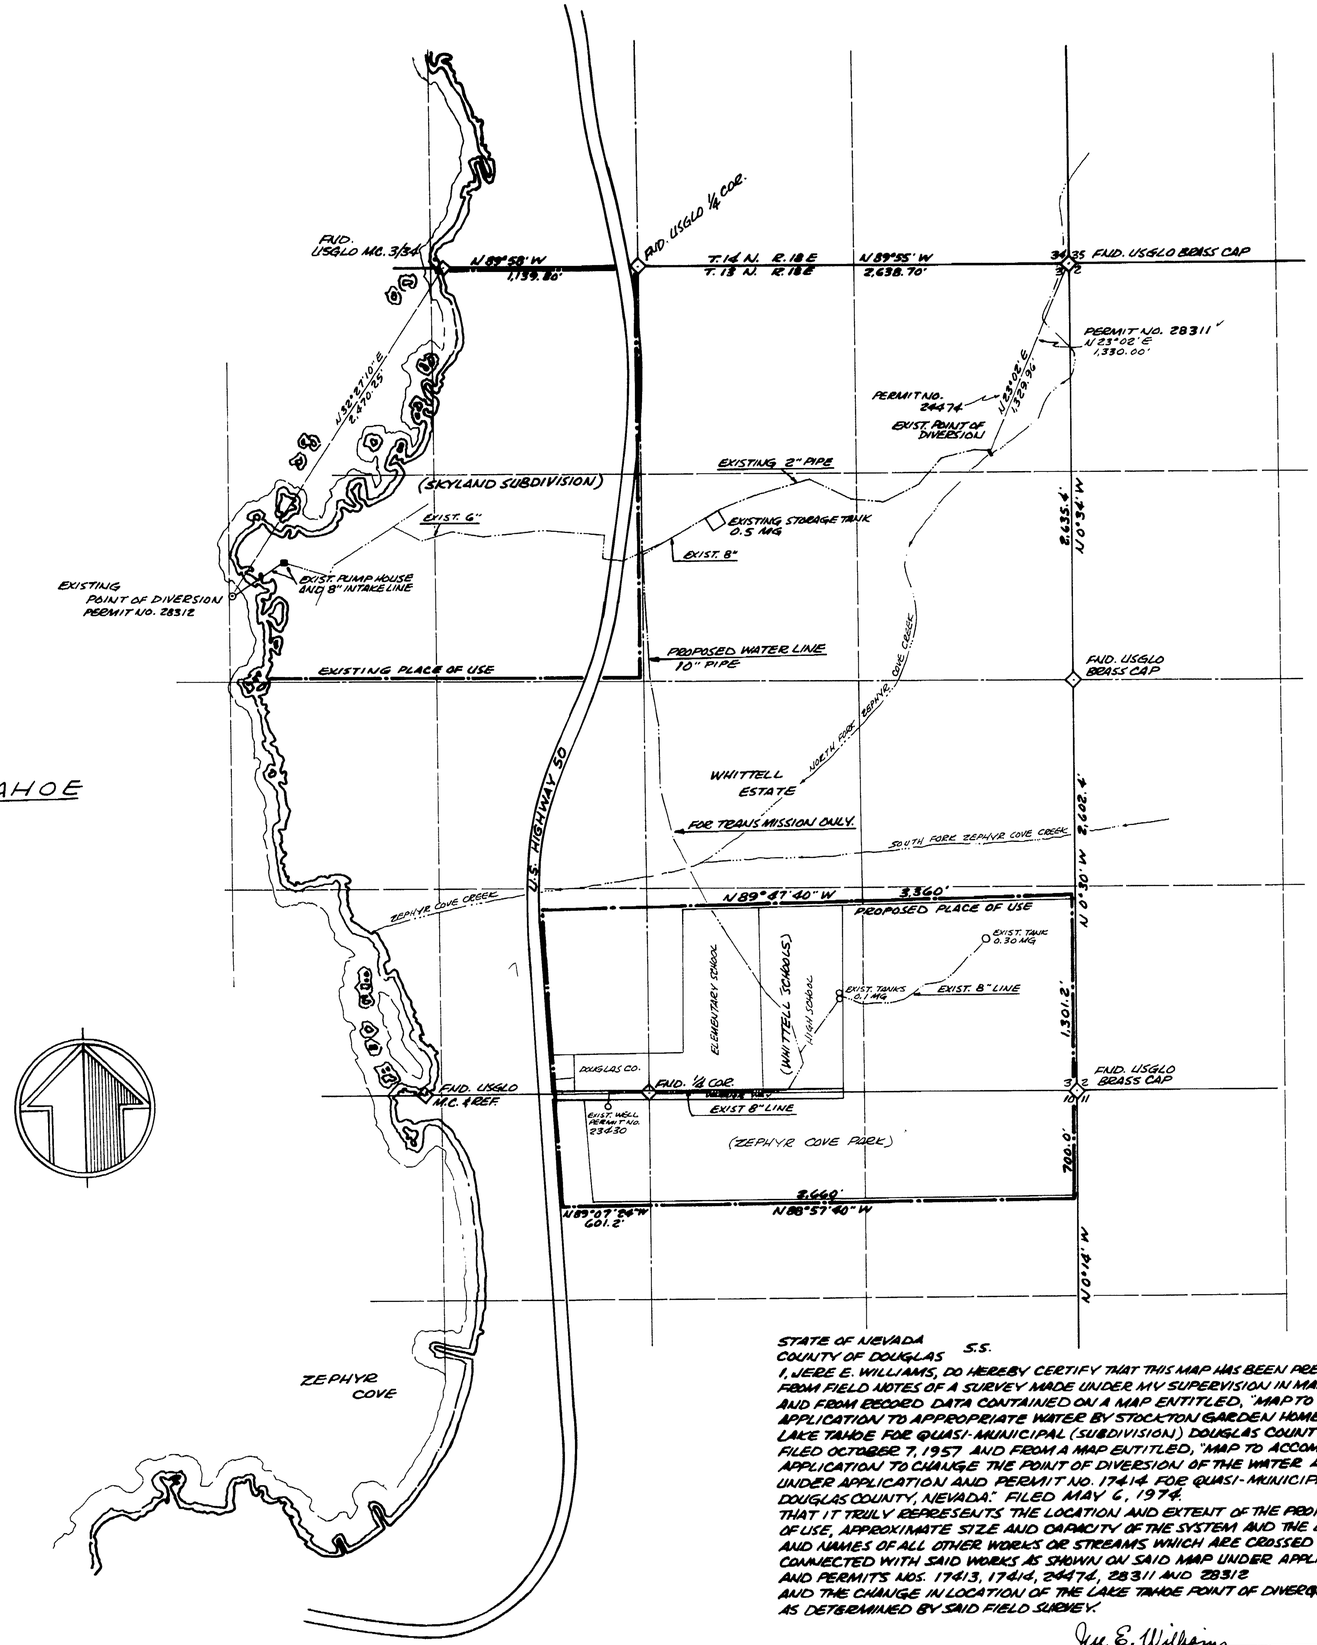


36036 CERTIFICATE 10159 ISSUED 8/16/82

36037 CERTIFICATE 10160 ISSUED 8/16/82

36038 CERTIFICATE 10161 ISSUED 8/16/82

STATE OF NEVADA
COUNTY OF DOUGLAS S.S.

I, JERE E. WILLIAMS, DO HEREBY CERTIFY THAT THIS MAP HAS BEEN PREPARED FROM FIELD NOTES OF A SURVEY MADE UNDER MY SUPERVISION IN MARCH 1978 AND FROM RECORD DATA CONTAINED ON A MAP ENTITLED, "MAP TO ACCOMPANY APPLICATION TO APPROPRIATE WATER BY STOCKTON GARDEN HOMES, INC., FROM LAKE TAHOE FOR QUASI-MUNICIPAL (SUBDIVISION) DOUGLAS COUNTY, NEVADA." FILED OCTOBER 7, 1957 AND FROM A MAP ENTITLED, "MAP TO ACCOMPANY AN APPLICATION TO CHANGE THE POINT OF DIVERSION OF THE WATER APPROPRIATED UNDER APPLICATION AND PERMIT NO. 17414 FOR QUASI-MUNICIPAL (SUBDIVISION) DOUGLAS COUNTY, NEVADA." FILED MAY 6, 1974.
THAT IT TRULY REPRESENTS THE LOCATION AND EXTENT OF THE PROPOSED PLACE OF USE, APPROXIMATE SIZE AND CAPACITY OF THE SYSTEM AND THE LOCATION AND NAMES OF ALL OTHER WORKS OR STREAMS WHICH ARE CROSSED BY OR CONNECTED WITH SAID WORKS AS SHOWN ON SAID MAP UNDER APPLICATION AND PERMITS NOS. 17413, 17414, 24474, 28311 AND 28312 AND THE CHANGE IN LOCATION OF THE LAKE TAHOE POINT OF DIVERGENCE AS DETERMINED BY SAID FIELD SURVEY.

Jere E. Williams
JERE E. WILLIAMS
STATE WATER RIGHTS SURVEYOR
NO. 411

FILED
NOV 14 1978
STATE ENGINEER'S OFFICE

SUBSCRIBED AND SWORN TO BEFORE ME THIS 6th DAY OF November, 1978.

Judith E. Nolan
NOTARY PUBLIC IN AND FOR DOUGLAS COUNTY, STATE OF NEVADA.

JUDITH E. NOLAN
Notary Public State of Nevada
Douglas County
My Commission Expires April 24, 1979

38014

0 500 1000 1500 2000
SCALE: 1 INCH = 500 FEET

36036 36037 36038

MAP TO ACCOMPANY AN APPLICATION TO CHANGE THE PLACE OF USE OF THE WATER APPROPRIATED UNDER APPLICATIONS AND PERMITS NOS. 24474, 28311 AND 28312.

FOR: QUASI-MUNICIPAL PURPOSES
BY: SKYLAND WATER CO. INC.

DOUGLAS COUNTY NEVADA

1978 NOV 14 PM 2 37

38014 36038 36037 36036