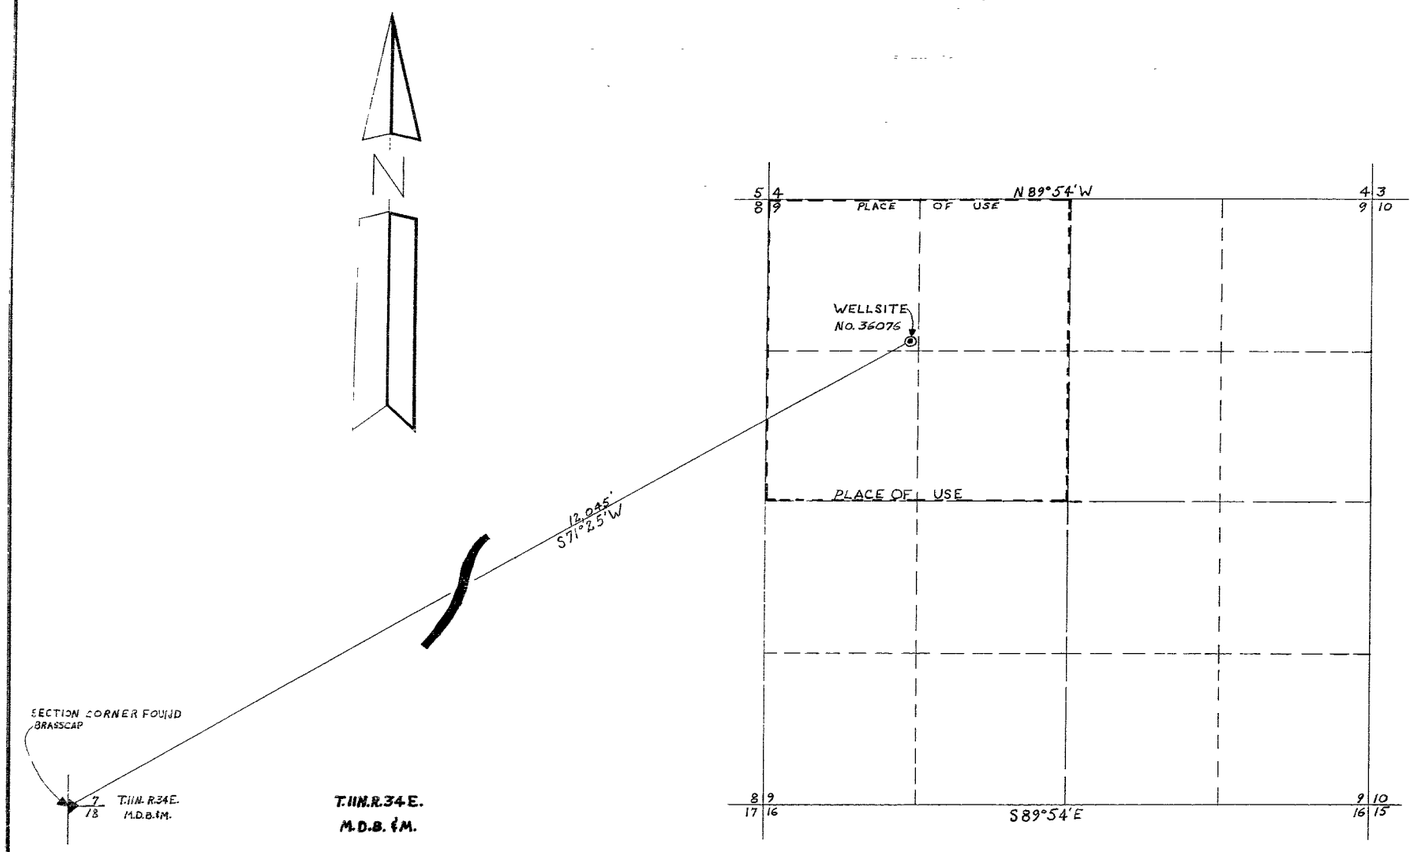

STATE OF NEVADA
COUNTY OF ELKO } S.S.

I, CHARLES C. ARMUTH, JR., BEING FIRST DULY SWORN, DEPOSE AND SAY THAT THIS MAP CONSISTING OF 1 SHEET, HAS BEEN CORRECTLY DRAWN TO THE DESIGNATED SCALE FROM FIELD NOTES OF A SURVEY MADE BY ME ON THE 4TH DAY OF FEBRUARY, 1979, THAT IT TRULY AND CORRECTLY REPRESENTS THE PROPOSED LOCATION AND EXTENT OF THE WORKS USED TO DIVERT WATER FROM UNDERGROUND IN CHURCHILL COUNTY BY JOHN F. ZILLICH FOR IRRIGATION AND DOMESTIC PURPOSES. THAT THE PROPOSED POINT OF DIVERSION, THE APPROXIMATE LOCATION AND SIZE OF THE DIVERSION, ALL RESERVOIRS OR BASINS, THE LOCATION AND NAMES OF ALL OTHER WORKS WHICH WILL CROSS OR CONNECT WITH THE PROPOSED WORKS, AND THE BOUNDARY OF ALL LANDS, SHOWING BY 40-ACRE SUBDIVISIONS THE AREAS PROPOSED TO BE IRRIGATED, ARE FULLY AND CORRECTLY DESIGNATED THEREON.

Charles C. Armuth Jr.
STATE WATER RIGHTS SURVEYOR

SUBSCRIBED AND SWORN TO BEFORE ME THIS 22ND DAY OF FEBRUARY, 1979.

Marjorie Rocha
NOTARY PUBLIC IN AND FOR ELKO COUNTY, NEVADA

BASIS OF BEARING

SOLAR OBSERVATION

600 0 600 1200 1800 2400
SCALE: 1"=600'

3056

MAP

TO ACCOMPANY APPLICATION TO

APPROPRIATE WATER FOR

IRRIGATION AND DOMESTIC

BY

JOHN F. ZILLICH

FROM AN UNDERGROUND SOURCE

FILED
STATE ENGINEER'S OFFICE

36076