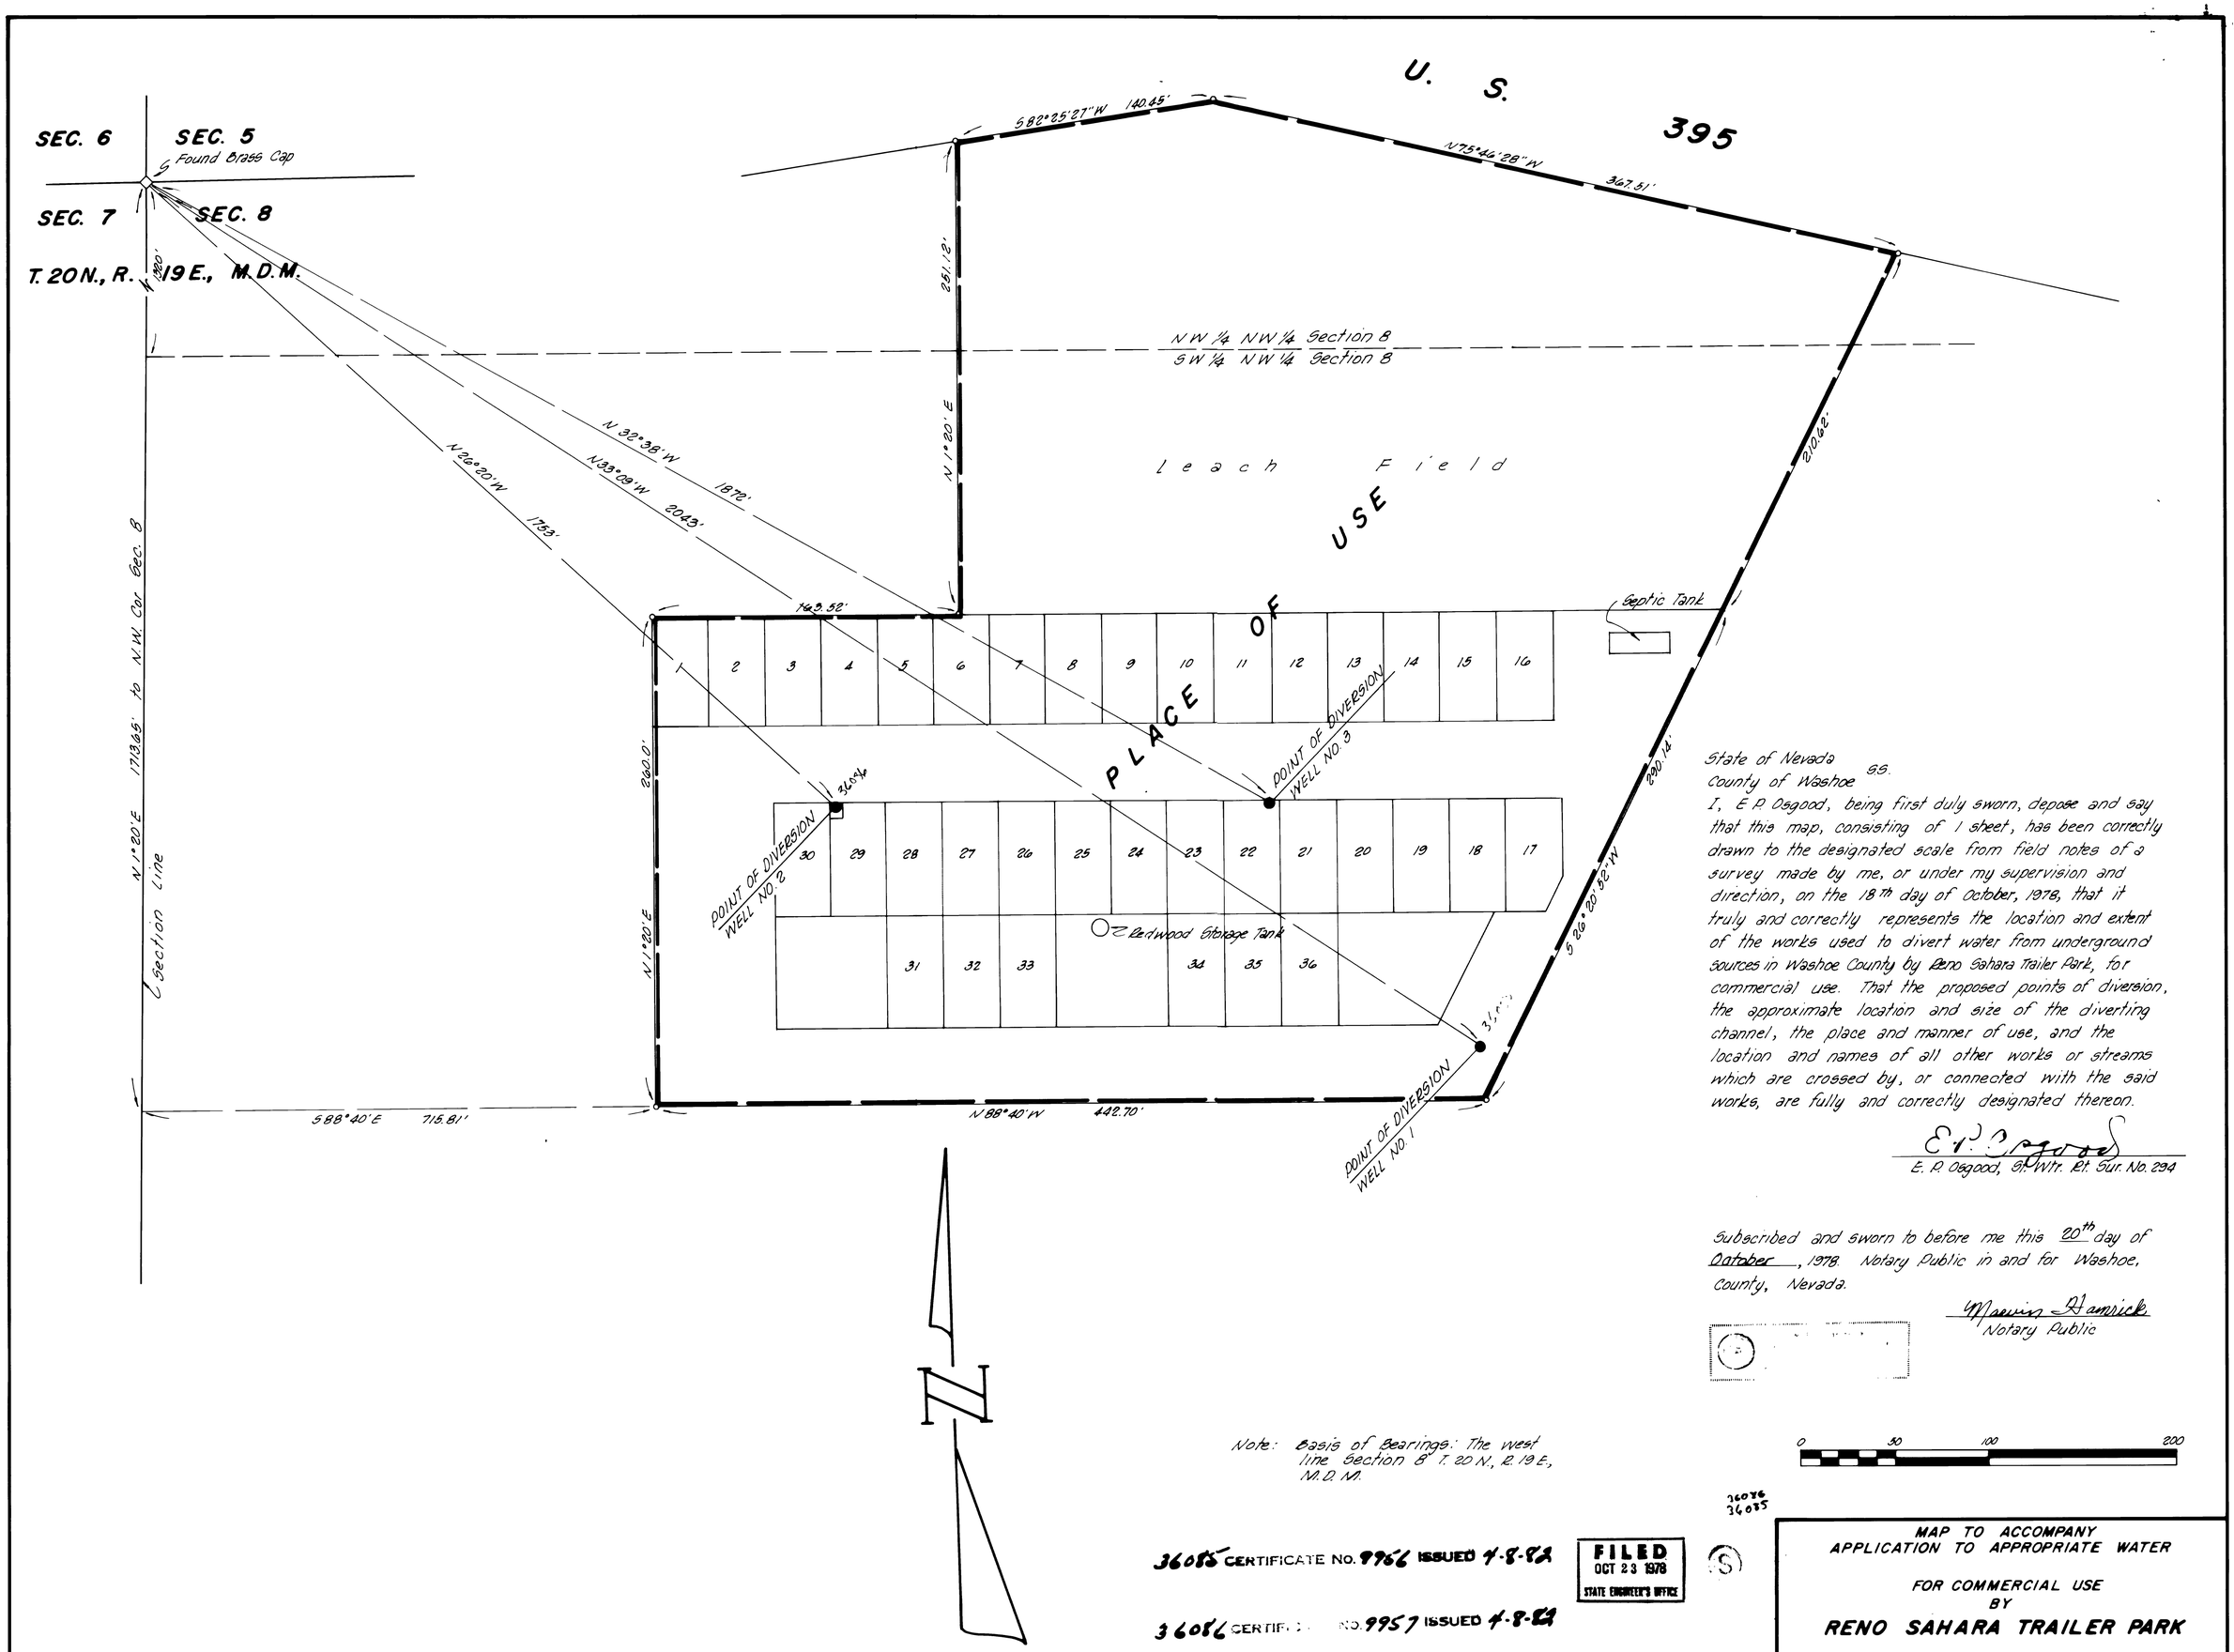

State of Nevada
County of Washoe ss.

I, E.P. Osgood, being first duly sworn, depose and say that this map, consisting of 1 sheet, has been correctly drawn to the designated scale from field notes of a survey made by me, or under my supervision and direction, on the 18th day of October, 1978, that it truly and correctly represents the location and extent of the works used to divert water from underground sources in Washoe County by Reno Sahara Trailer Park, for commercial use. That the proposed points of diversion, the approximate location and size of the diverting channel, the place and manner of use, and the location and names of all other works or streams which are crossed by, or connected with the said works, are fully and correctly designated thereon.

E.P. Osgood
E. P. Osgood, St. Wtr. Rt. Sur. No. 294

Subscribed and sworn to before me this 20th day of October, 1978. Notary Public in and for Washoe, County, Nevada.

Marvin Hamrick
Notary Public

Note: Basis of Bearings: The west line Section 8 T. 20 N., R. 19 E., M.D.M.

0 50 100 200

36085 CERTIFICATE No. 9966 ISSUED 4-8-82

36086 CERTIFICATE No. 9957 ISSUED 4-8-82

FILED
OCT 23 1978
STATE ENGINEER'S OFFICE

36086
36085

MAP TO ACCOMPANY
APPLICATION TO APPROPRIATE WATER

FOR COMMERCIAL USE
BY
RENO SAHARA TRAILER PARK

FROM UNDERGROUND SOURCES
WASHOE COUNTY, NEVADA

E.P. OSGOOD, ST. WTR. RT. SUR. NO. 294

36086 36085