I, E. P. Osgood, Jr. being first duly sworn, depose and say that this map, consisting of 1 sheet, has been correctly drawn to the designated scale from field notes of a survey made by me on April 10, 1977, that it truly and correctly represents the location and extent of the works used to divert water from underground sources in Washoe County, by Alexander S. Walker for irrigation and domestic purposes. That the point of diversion, the approximate location and size of the diversion channel or other conduit, the place and manner of use, and the location and names of all other works or streams which are crossed by or connected with the said works are fully and correctly designated thereon.

E. P. Osgood, Jr.
State Water Right Surveyor No. 294

Subscribed to and sworn to before me on this 9th day of January, 1979.

Marvin Hamrick
Notary Public

MARVIN HAMRICK
Notary Public - State of Nevada
Washoe County
My Commission expires May 8, 1981

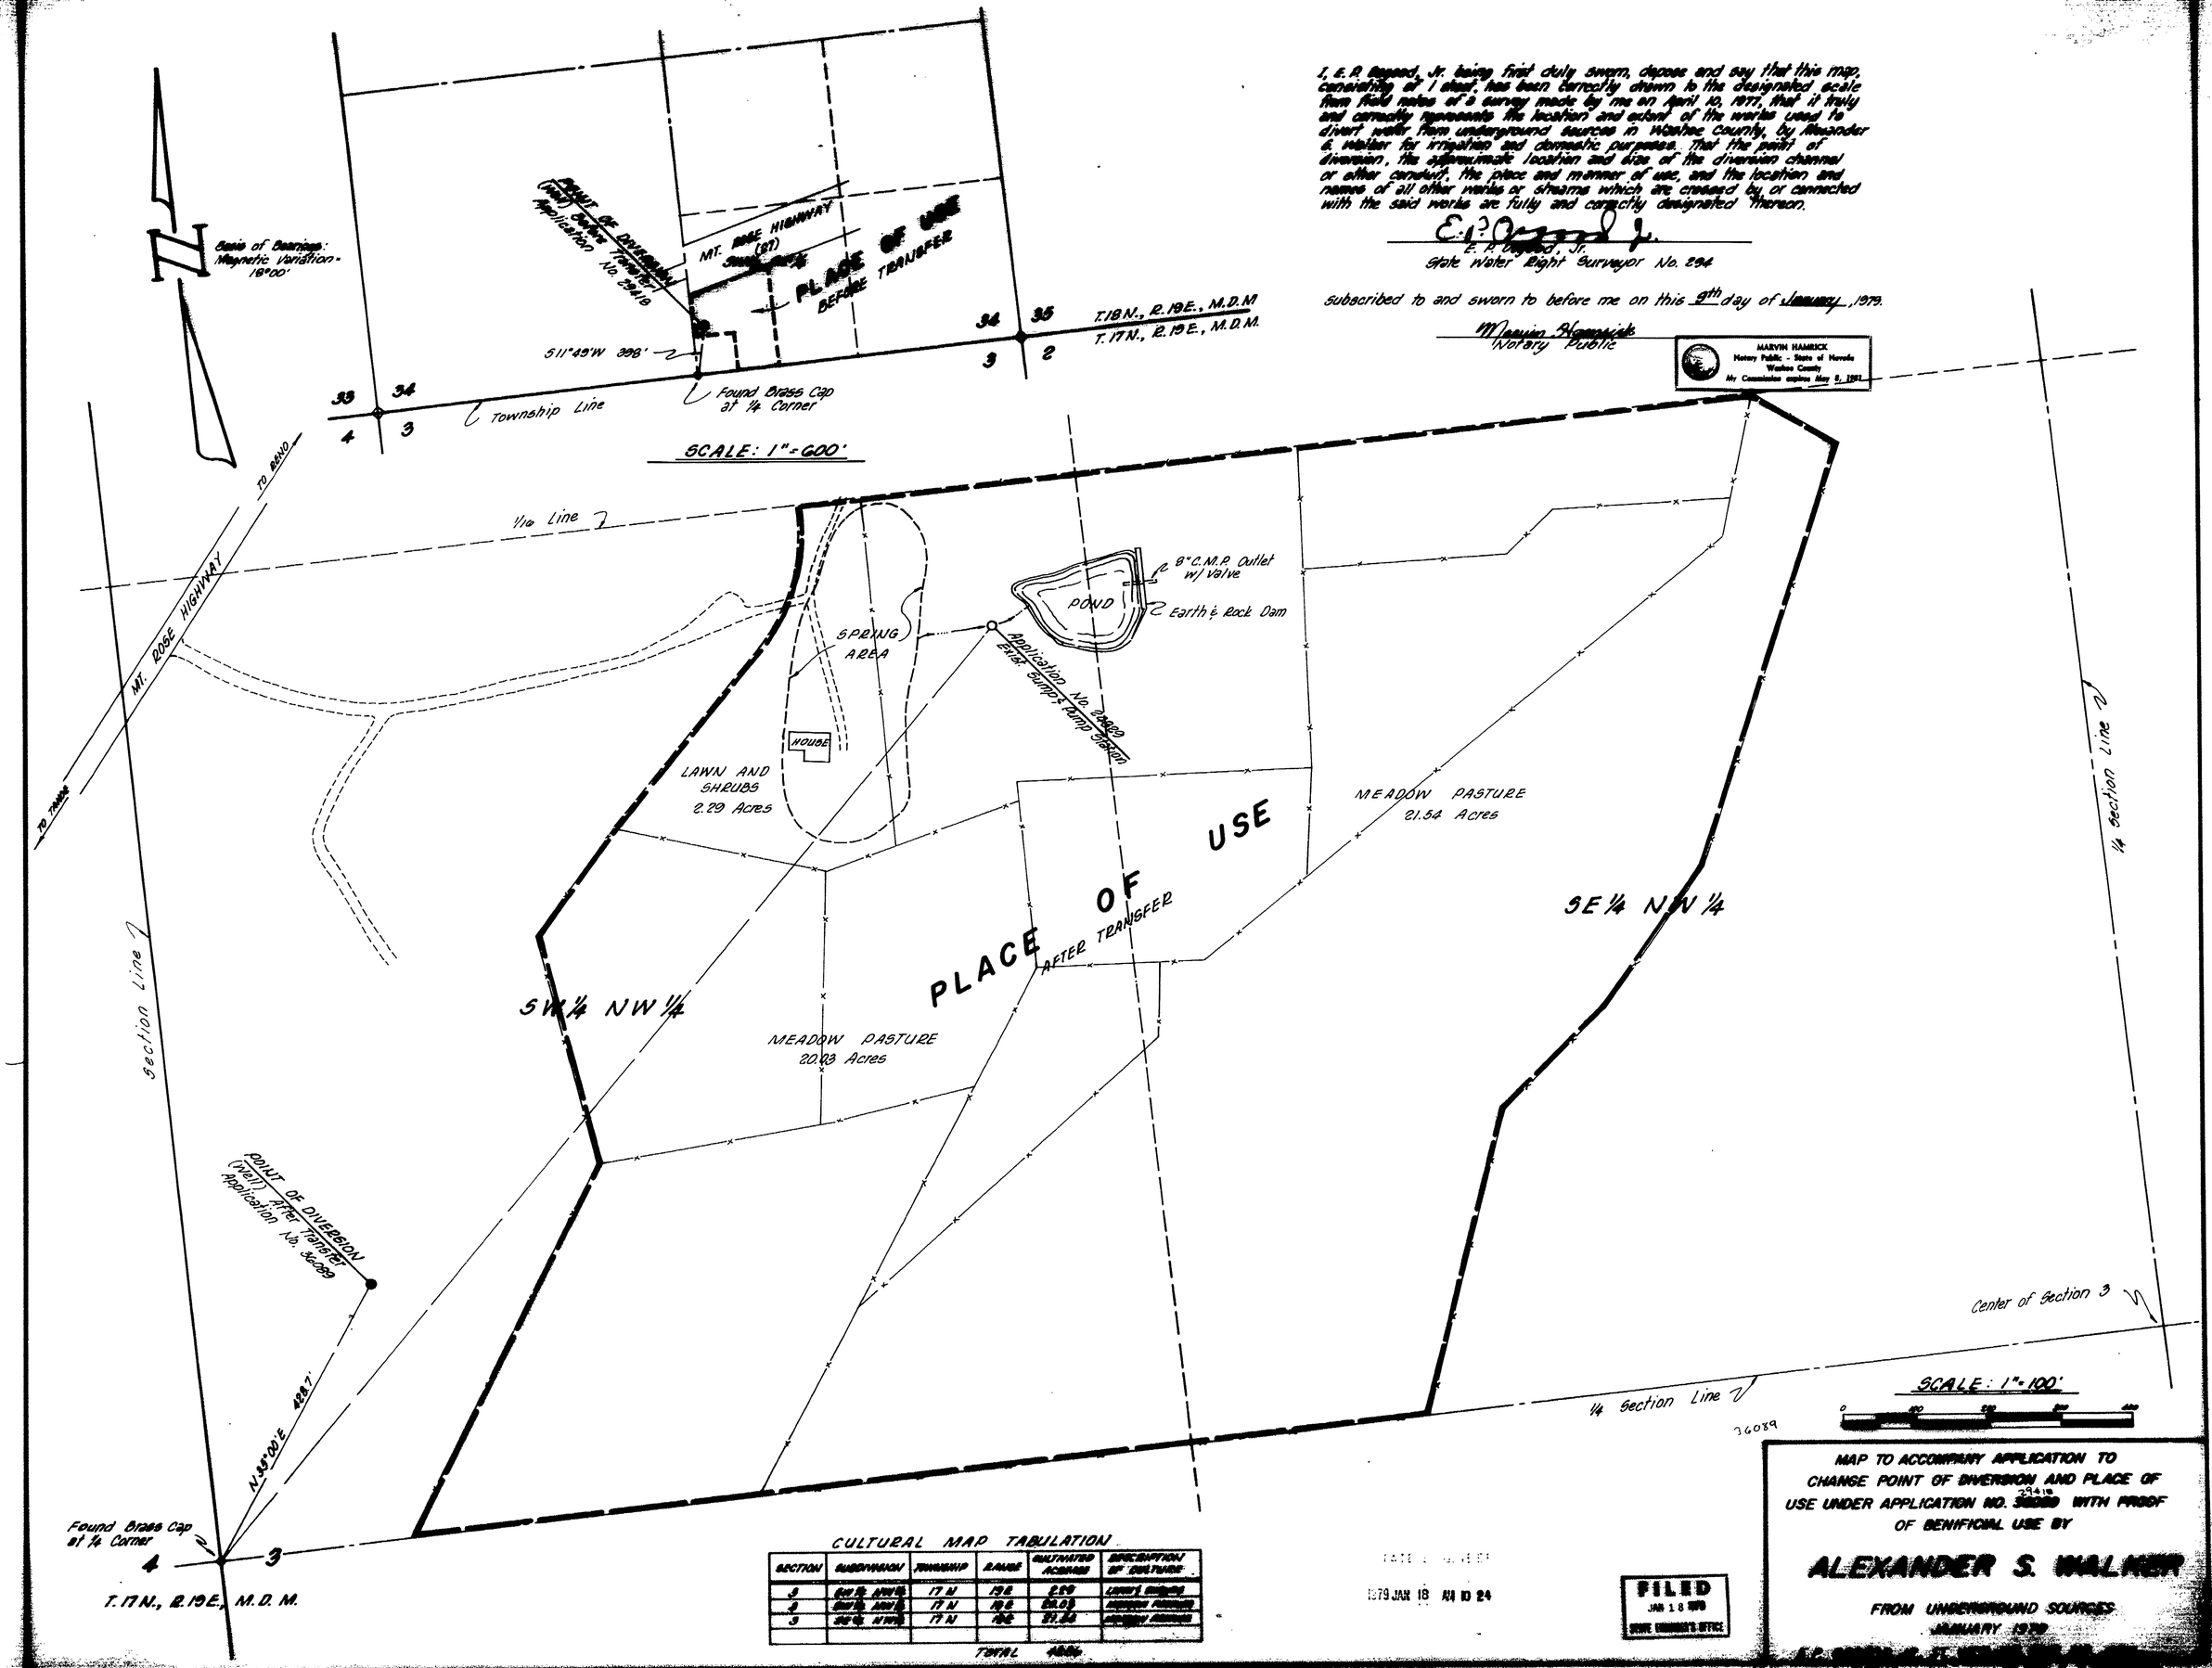

CULTURAL MAP TABULATION

SECTION	SUBDIVISION	TOWNSHIP	RANGE	CULTIVATED ACREAGE	DESCRIPTION OF CULTURE
3	SW 1/4 NW 1/4	17 N	19 E	2.29	LAWN & SHRUBS
3	SW 1/4 NW 1/4	17 N	19 E	20.03	MEADOW PASTURE
3	SE 1/4 NW 1/4	17 N	19 E	21.54	MEADOW PASTURE

TOTAL 4[illegible]

1979 JAN 18 AM 10 24

FILED
JAN 18 1979
STATE ENGINEER'S OFFICE

MAP TO ACCOMPANY APPLICATION TO CHANGE POINT OF DIVERSION AND PLACE OF USE UNDER APPLICATION NO. 29418 WITH PROOF OF BENIFICIAL USE BY

ALEXANDER S. WALKER

FROM UNDERGROUND SOURCES
JANUARY 1979

[illegible]

360[illegible]