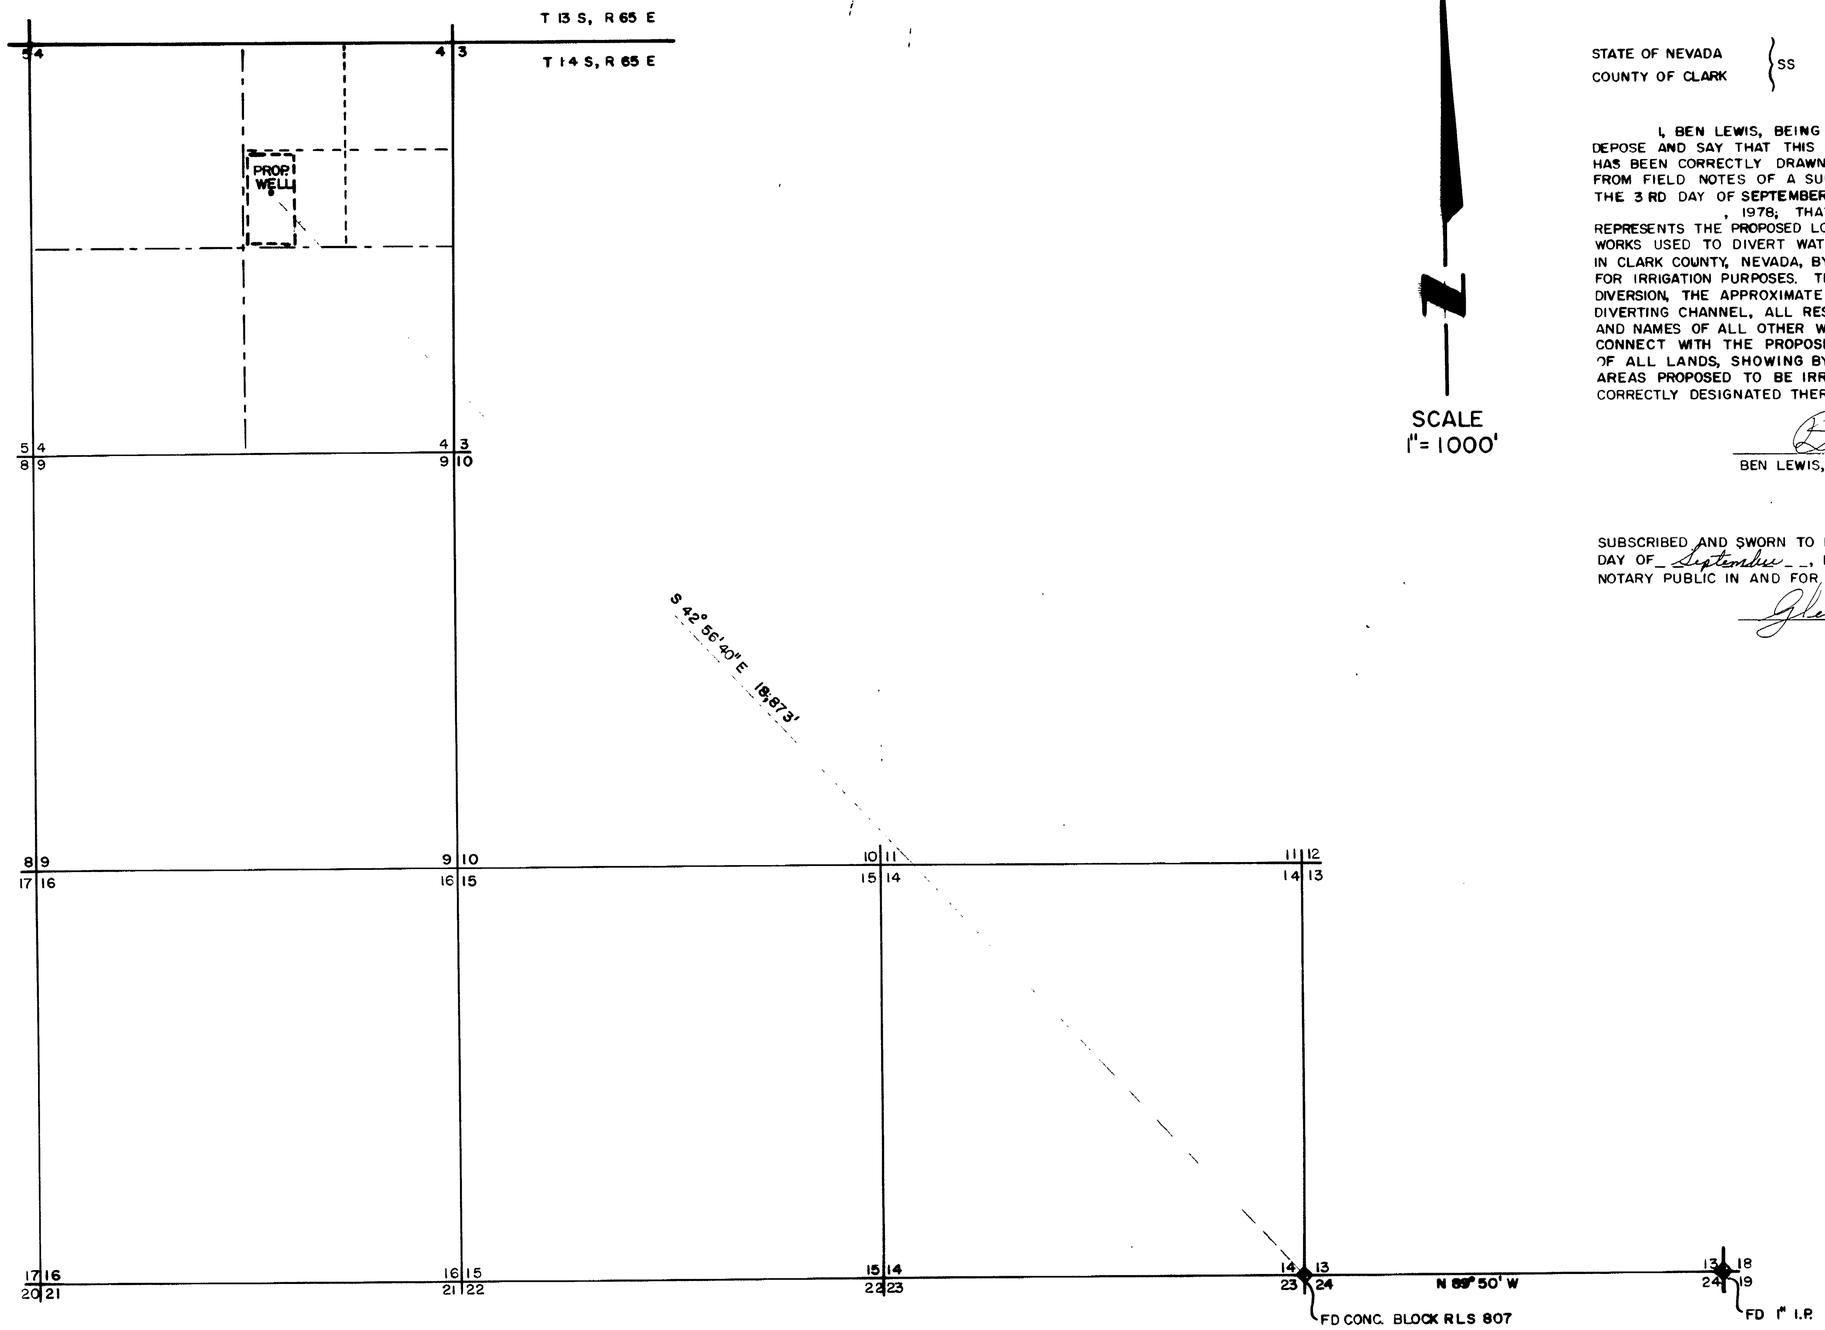

BASIS OF BEARINGS – N 89°50'W, THE S LINE OF SEC. 13, T 14 S, R 65 E, M.D.M, PUBLIC LANDS SURVEY.

STATE OF NEVADA
COUNTY OF CLARK } SS

I, BEN LEWIS, BEING FIRST DULY SWORN, DEPOSE AND SAY THAT THIS MAP, CONSISTING OF 1 SHEET, HAS BEEN CORRECTLY DRAWN TO THE DESIGNATED SCALE FROM FIELD NOTES OF A SURVEY MADE BY ME, BETWEEN THE 3 RD DAY OF SEPTEMBER, ~~AND THE DAY OF~~, 1978; THAT IT TRULY AND CORRECTLY REPRESENTS THE PROPOSED LOCATION AND EXTENT OF THE WORKS USED TO DIVERT WATER FROM UNDERGROUND SOURCES IN CLARK COUNTY, NEVADA, BY ARTHUR KOSTAL FOR IRRIGATION PURPOSES. THAT THE PROPOSED POINT OF DIVERSION, THE APPROXIMATE LOCATION AND SIZE OF THE DIVERTING CHANNEL, ALL RESERVOIRS OR BASINS, THE LOCATION AND NAMES OF ALL OTHER WORKS WHICH WILL CROSS OR CONNECT WITH THE PROPOSED WORKS, AND THE BOUNDARY OF ALL LANDS, SHOWING BY 40-ACRE SUBDIVISIONS THE AREAS PROPOSED TO BE IRRIGATED, ARE FULLY AND CORRECTLY DESIGNATED THEREON.

Ben Lewis
BEN LEWIS, STATE WATER RIGHT SURVEYOR 462

SUBSCRIBED AND SWORN TO BEFORE ME THIS 15 DAY OF September, 1978.
NOTARY PUBLIC IN AND FOR CLARK COUNTY, NEVADA.

Glenda A Tregnaghi

36092

FILED
OCT 24 1978
STATE ENGINEER'S OFFICE

MAP TO ACCOMPANY APPLICATION
TO APPROPRIATE WATER
FOR IRRIGATION & DOMESTIC
BY ARTHUR KOSTAL
FROM UNDERGROUND SOURCE

36092