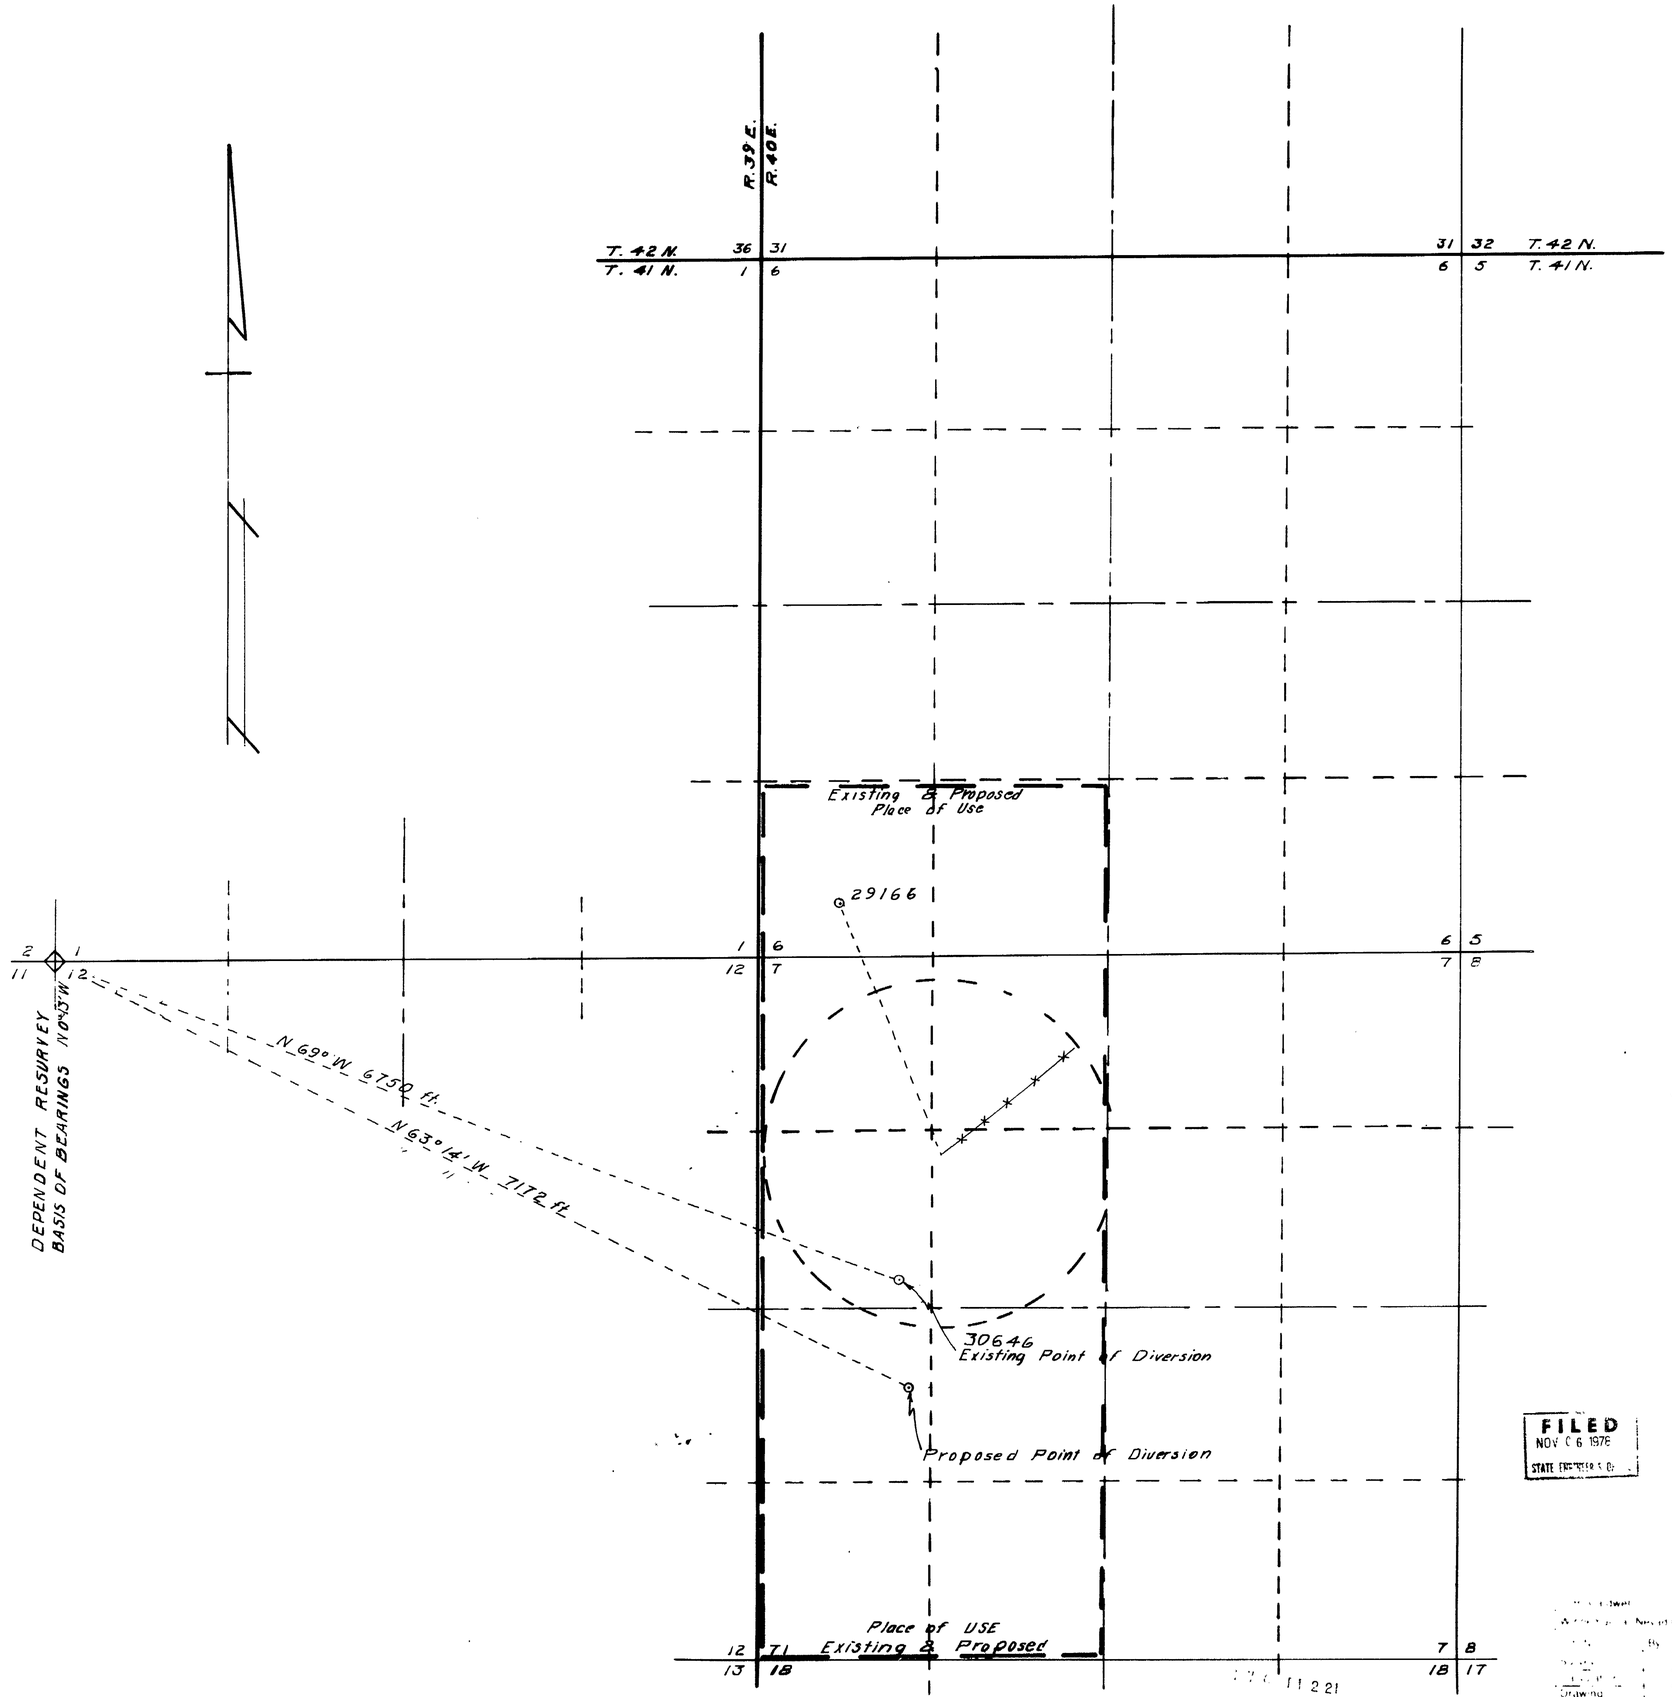

STATE OF NEVADA
COUNTY OF HUMBOLDT } SS

I, [illegible] being first duly sworn depose and say that this map consisting of ____ sheets has been correctly drawn to the designated scale from field notes of a survey made by me or under my supervision and direction) ON THE 28TH DAY DAY OF JULY, 1978 ____, that it truly and correctly represents the proposed location and extent of the works used to divert water from UNDERGROUND HUMBOLDT County by DUAN E. & MARGIE J. BOGGIO for IRRIGATION & DOMESTIC

That the proposed point of diversion, the location and size of the diverting channel, all [illegible] and basins, [illegible] and description of all measuring devices, and the boundary of all lands SHOWING BY 40-ACRE SUBDIVISIONS THE LANDS TO BE IRRIGATED

and the location and names of all other works or streams which are crossed by or connected with said works are fully and correctly designated thereon.

[signature]
State Water Right Surveyor No 278

Subscribed and sworn to before me this 3rd day of November 1978

[signature] H.C. RECORDER
By Ruth Michaelsen
Deputy

Scale 1 = 600

600 0 600 1200 1800 2400

FILED
NOV 06 1978
STATE ENGINEER'S OFFICE

36135

MAP TO ACCOMPANY
APPLICATION TO CHANGE THE POINT OF DIVERSION

FOR IRRIGATION & DOMESTIC
BY DUANE E. & MARGIE J. BOGGIO
FROM UNDERGROUND
IN HUMBOLDT COUNTY, NEVADA

Drawing
Checked
Corrections