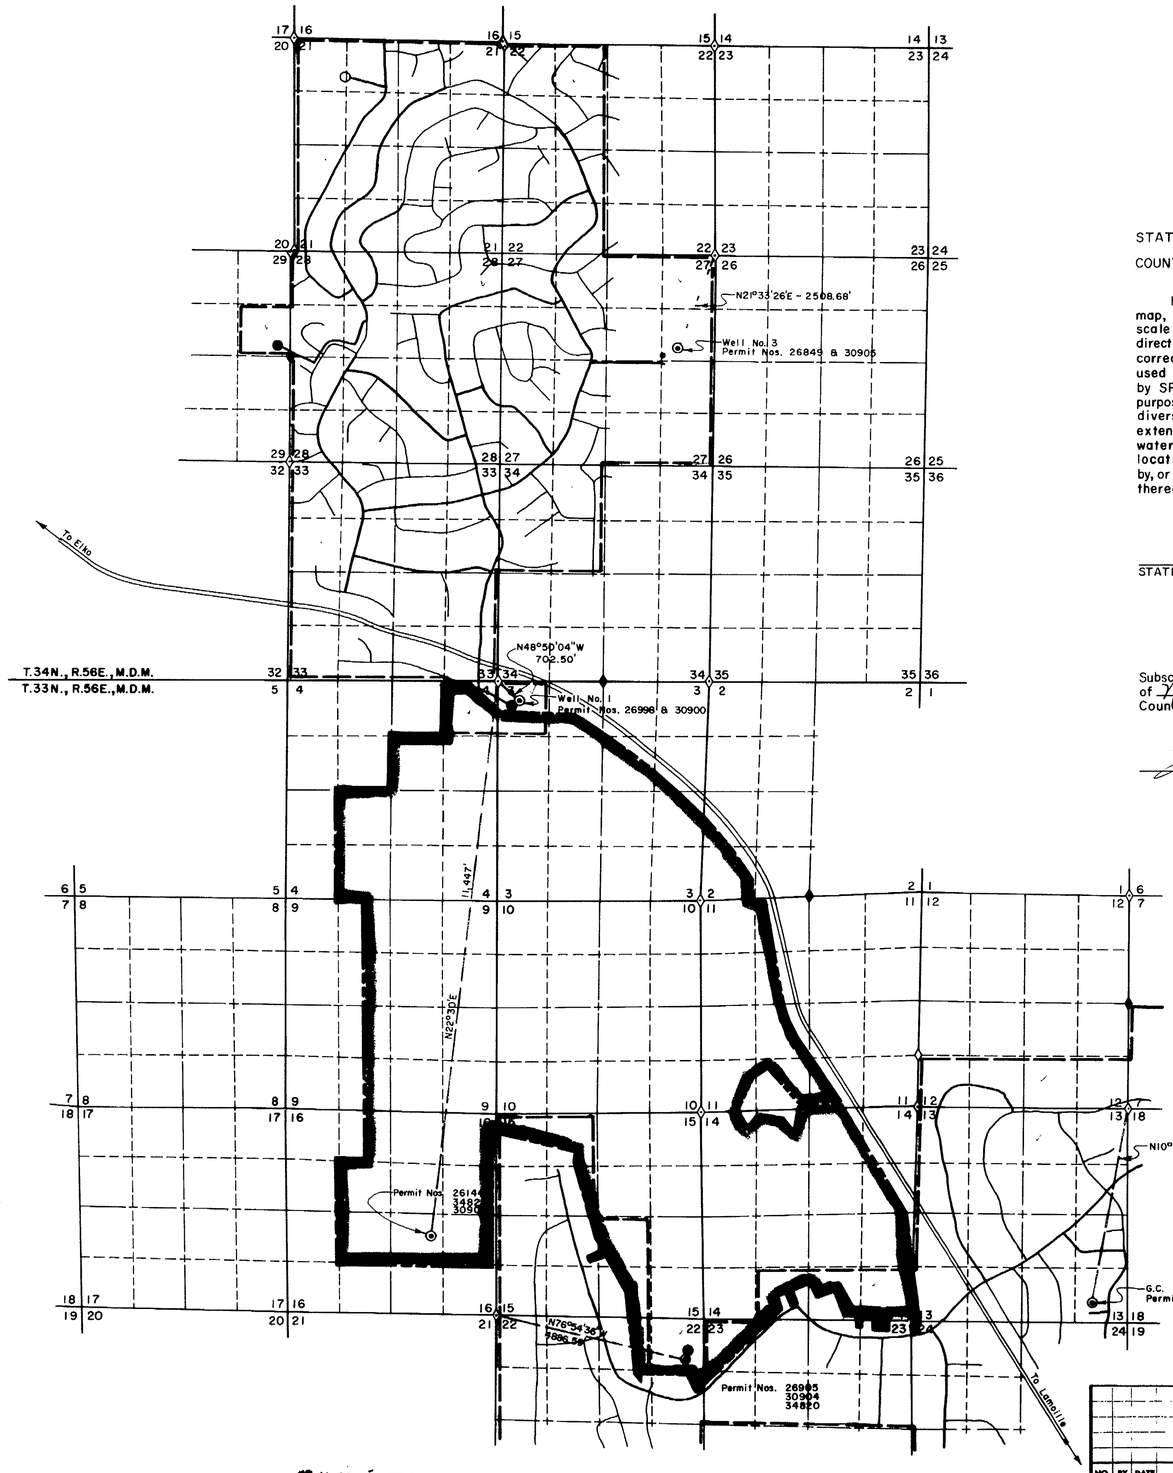

STATE OF NEVADA }
COUNTY OF ELKO } SS.

I, Mark Chilton, being first duly sworn, depose and say that this map, consisting of two sheets, has been correctly drawn to the designated scale from field notes of a survey made under my supervision and direction on the 27th day of October, 1972; that it truly and correctly represents the proposed location and extent of the works used to divert water from an UNDERGROUND SOURCE in ELKO by SPRING CREEK UTILITIES CORP. for quasi-municipal-subdivision purposes under Application No. 25993. That the proposed point of diversion, the approximate location and size of the conduit, the extent of lands owned or controlled by the applicant upon which water applied for under Application No. 25993 is used, and the location and names of all other works or streams which are crossed by, or connected with said works are fully and correctly designated thereon.

STATE WATER RIGHT SURVEYOR NO. 278

Subscribed and sworn to before me this 6th day of May, 1978. Notary Public in and for Elko County, Nevada.

LEGEND

- POINT OF DIVERSION
- FOUND SECTION CORNER
- FOUND 1/4 SECTION CORNER
- FOUND 1/16 SECTION CORNER
- WATER STORAGE TANK
- 2", 3" & 4" WATER PIPELINES
- 6" & 8" WATER PIPELINES
- PLACE OF USE - INCLUDES SERVICE AREA OF SPRING CREEK UTILITIES CORP. FILED WITH PUBLIC SERVICE COMMISSION.
- PLACE OF USE OF LORNE B. PRATT FOR IRRIGATION. APPLICATION NOS. 34820 & 34821.

0 2000 4000 6000 8000 10,000
SCALE: 1" = 2000'

FILED
JUN 7 1979
STATE ENGINEER'S OFFICE

NO.	BY	DATE	DESCRIPTION	CHK'D	APP'D
			REVISIONS		

DRAWN BY D.P. | APPROVED BY M.C.
JOB NO. 2146-03 | DATE OCT. 1978

SEE SHEET 2

MAP
TO ACCOMPANY PROOF OF BENEFICIAL USE
UNDER APPLICATION NO. 25993
FOR
MUNICIPAL PURPOSES
BY
SPRING CREEK UTILITIES CORP.
FROM AN UNDERGROUND SOURCE

CHILTON ENGINEERING
421 COURT STREET ELKO, NEVADA

W78017 1/2

36142

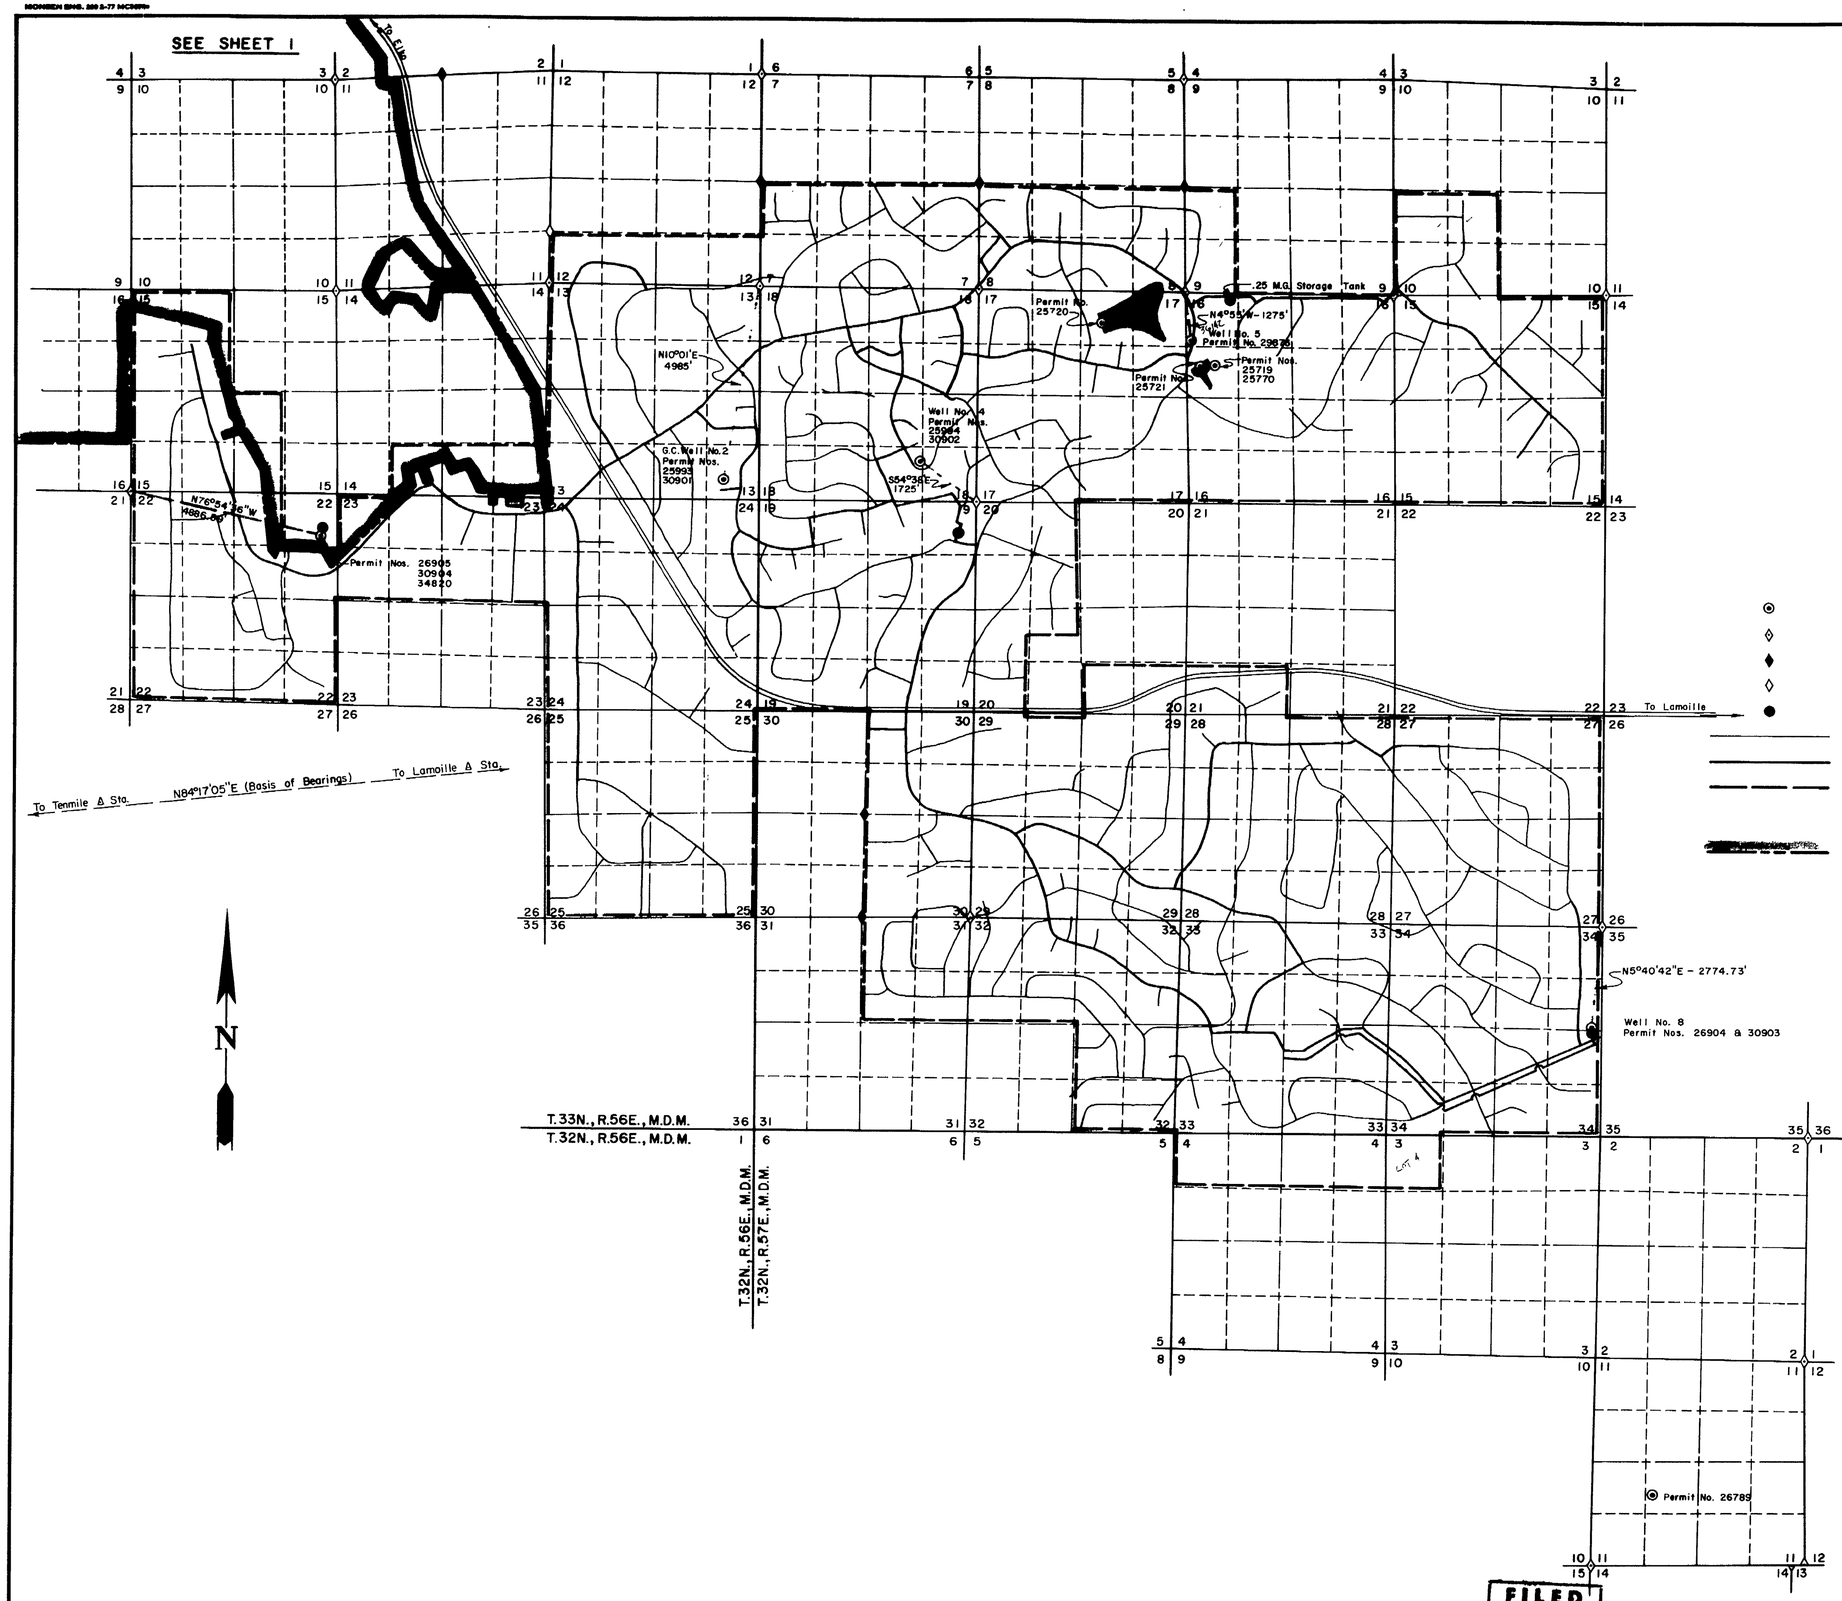

FILED
JUN 7 1979
STATE ENGINEER'S OFFICE

NO.	BY	DATE	DESCRIPTION	CHK'D	APP'D
			REVISIONS		

DRAWN BY D.P. | APPROVED BY M.C.
JOB NO. 2146-03 | DATE OCT. 1978

36142

MAP

TO ACCOMPANY PROOF OF BENEFICIAL USE
UNDER APPLICATION NO. 25993
FOR

MUNICIPAL PURPOSES

BY

SPRING CREEK UTILITIES CORP.

FROM AN UNDERGROUND SOURCE

CHILTON ENGINEERING
421 COURT STREET ELKO, NEVADA

W78017 2/2

36142