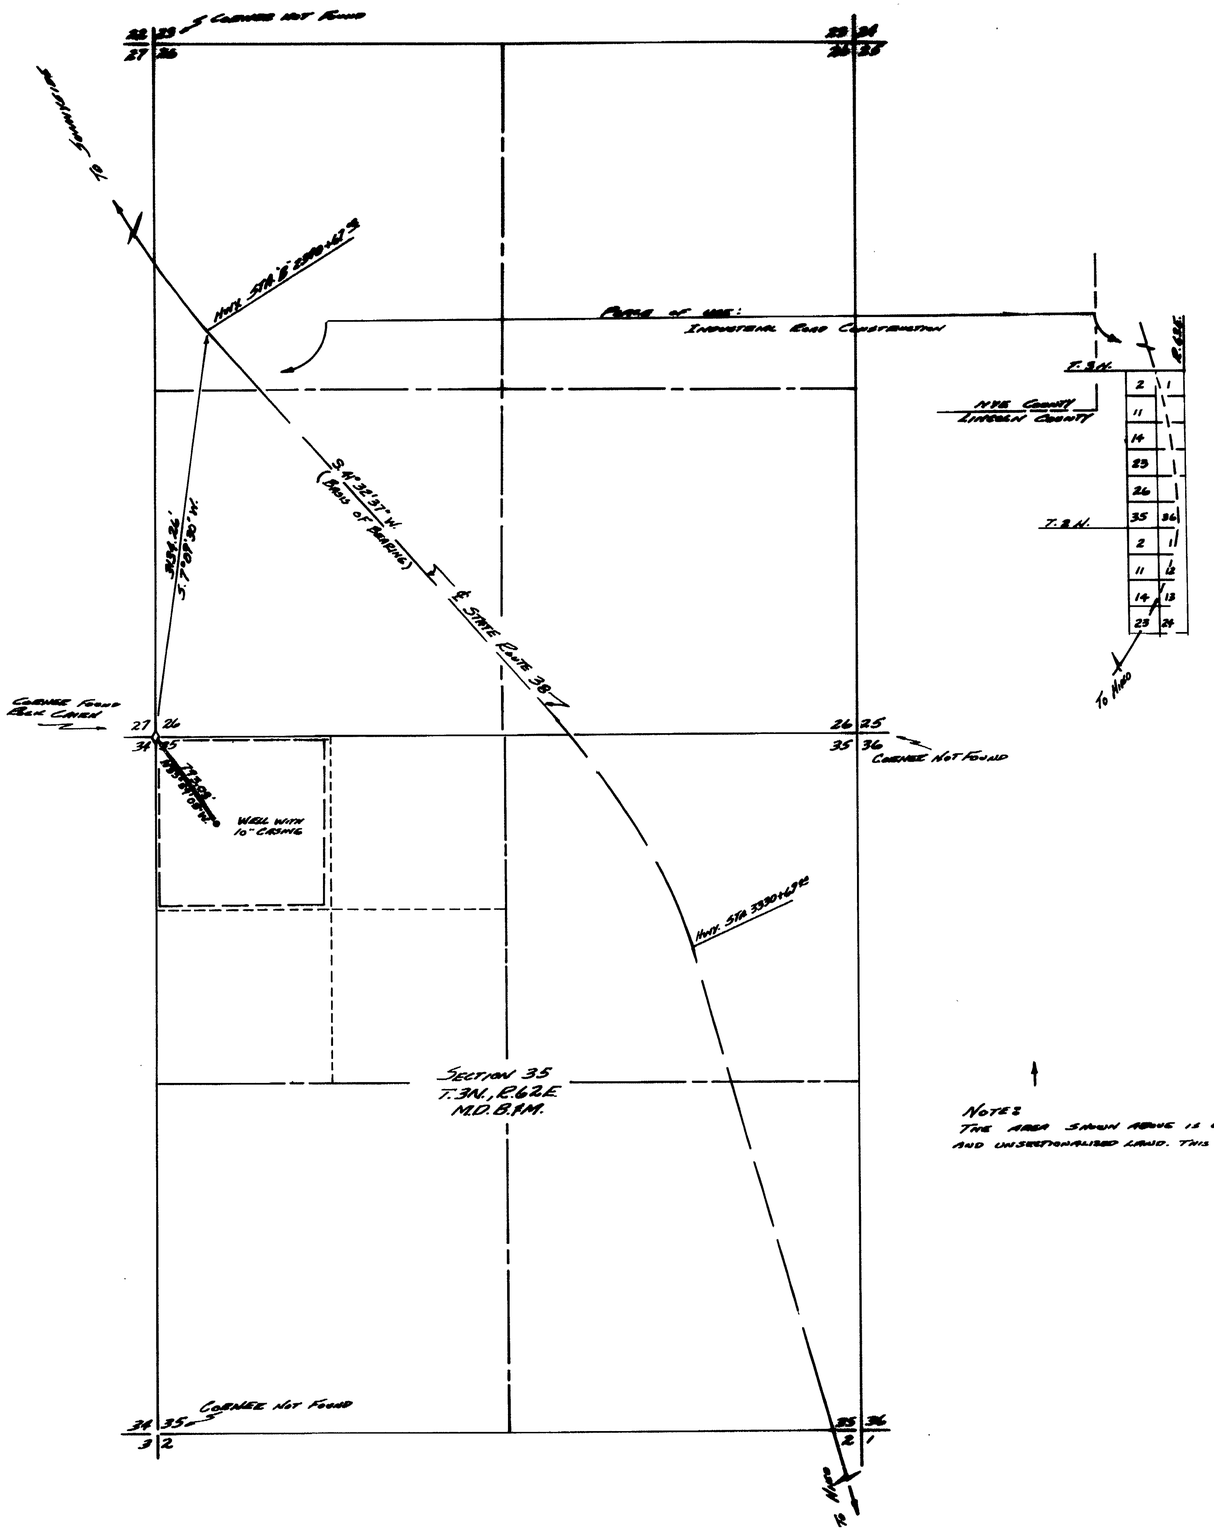

Note:
The area shown above is unsurveyed and unsectionalized land. This is a protraction only.

State of Nevada
County of Lincoln

I, Lynn R. Elam, being first duly sworn, depose and say that this map, consisting of one sheet, has been correctly drawn to the designated scale from the field notes of a survey under my supervision and direction, between the 10th day of October and the 11th day of October, 1978. That it truly and correctly represents the location of the well used to divert water from an underground source in Lincoln County, by Max Biggs Construction Co., for industrial road construction. That the proposed point of diversion; the location and size of the proposed drilled well and that the boundary of all lands showing by 40 acre subdivisions, the acres proposed to be irrigated, are fully and correctly designated thereon.

Lynn R. Elam
State Water Rights Surveyor
No. 504

Subscribed and sworn to before me this 4th day of December, 1978. Notary Public in and for Las Vegas, Nevada. County of Clark

Patricia A. Elam

Notary Public — State of Nevada
CLARK COUNTY
Patricia A. Elam
MY COMMISSION EXPIRES OCTOBER 24, 1982

Basis of Bearing
S. 41° 32' 37" W. being the ℄ of State Route 38 South West of Sta. "B" 2390+67.3 per Nevada Highway Department.

Scale 1" = 600'
0 1 2 3

FILED
JAN 03 1979
STATE ENGINEER'S OFFICE

36151

MAP

To accompany application to appropriate water for highway construction

FOR

Max Biggs Construction Company Inc.
from underground source

1978 DEC 8 PM 2 20

1979 JAN 3 PM 2 35

36151