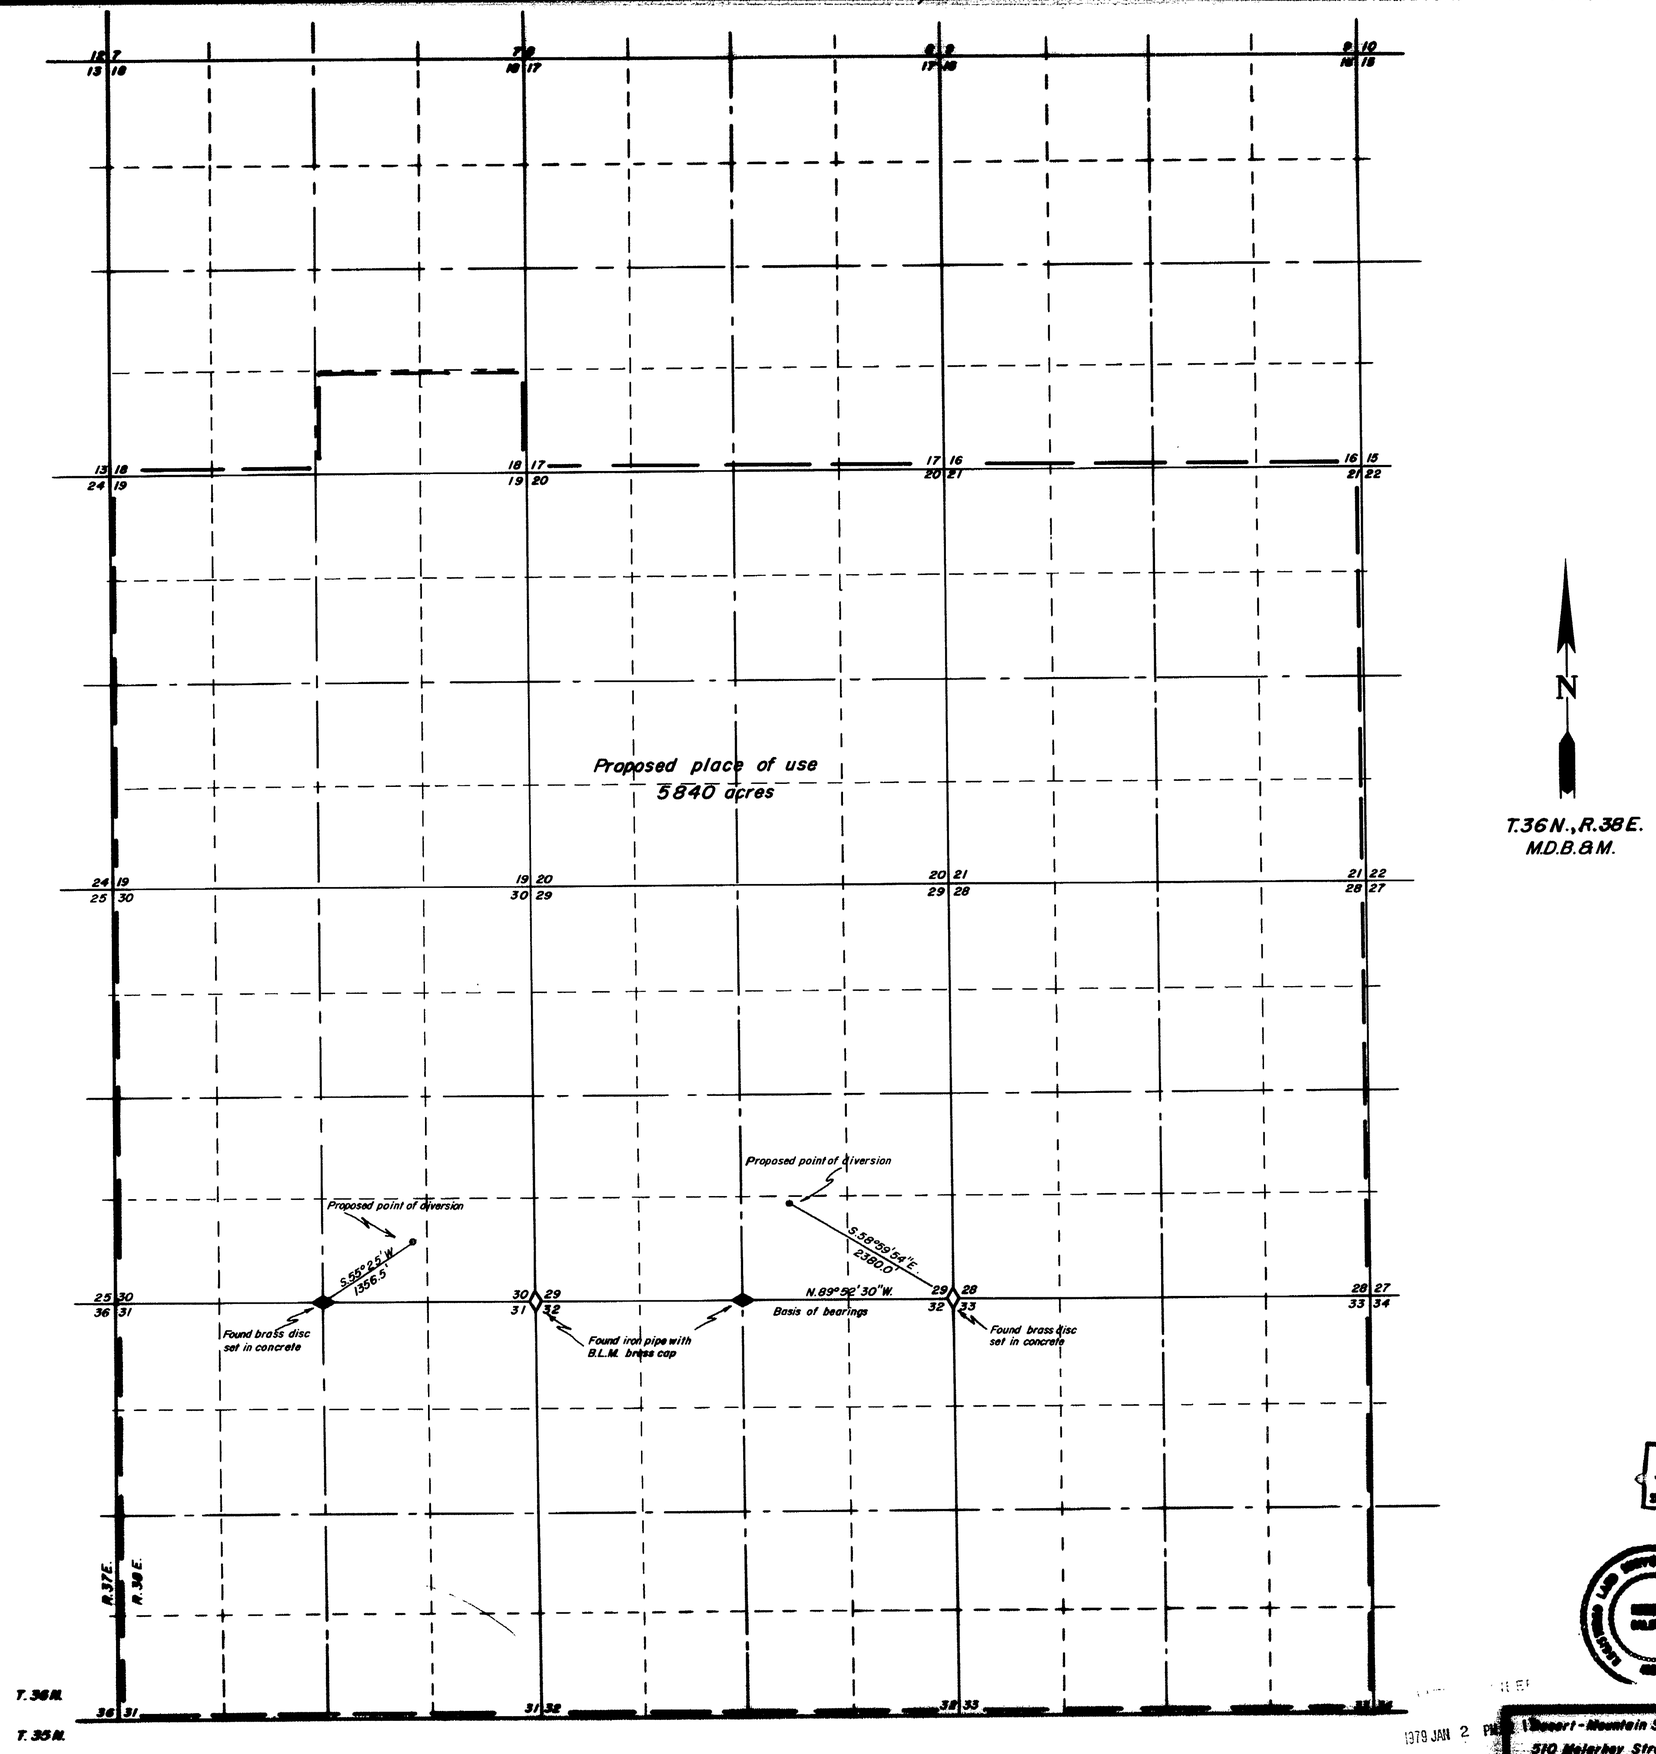

State of Nevada } S.S.
County of Humboldt }

I, Robert N. Caldwell, being first duly sworn, depose and say that this map, consisting of 1 sheets, has been correctly drawn from field notes of a survey made by me during December 1978, that it truly and correctly represents the location and extent of the works used to divert water from underground in Humboldt County by C.P. National Corporation for Municipal & Domestic purposes, that the proposed point of diversion, the approximate location and size of the diverting channel, all reservoirs or basins, the locations and names of all other works which will cross or connect with the proposed works, and the boundary of all lands, showing by 40-acre subdivisions the areas proposed to be irrigated, are fully and correctly designated thereon.

Robert N. Caldwell
State Water Right Surveyor No. 468

Subscribed and sworn to before me this 26th day of December 1978.

Robert N. Caldwell

Nevada
M. Commission expires Mar. 8, 1981

Scale 1" = 1000'

0' 1000' 2000' 3000' 4000' 5000'

FILED
JAN 6 1979
STATE ENGINEER'S OFFICE

1979 JAN 2 PM

Desert-Mountain Surveying Company
510 Melarkey Street
Winnemucca, Nevada 89445

Map

To accompany application to appropriate water from an underground source for Municipal and domestic purposes.
By C.P. National Corporation F.K.A. California-Pacific Utilities Company