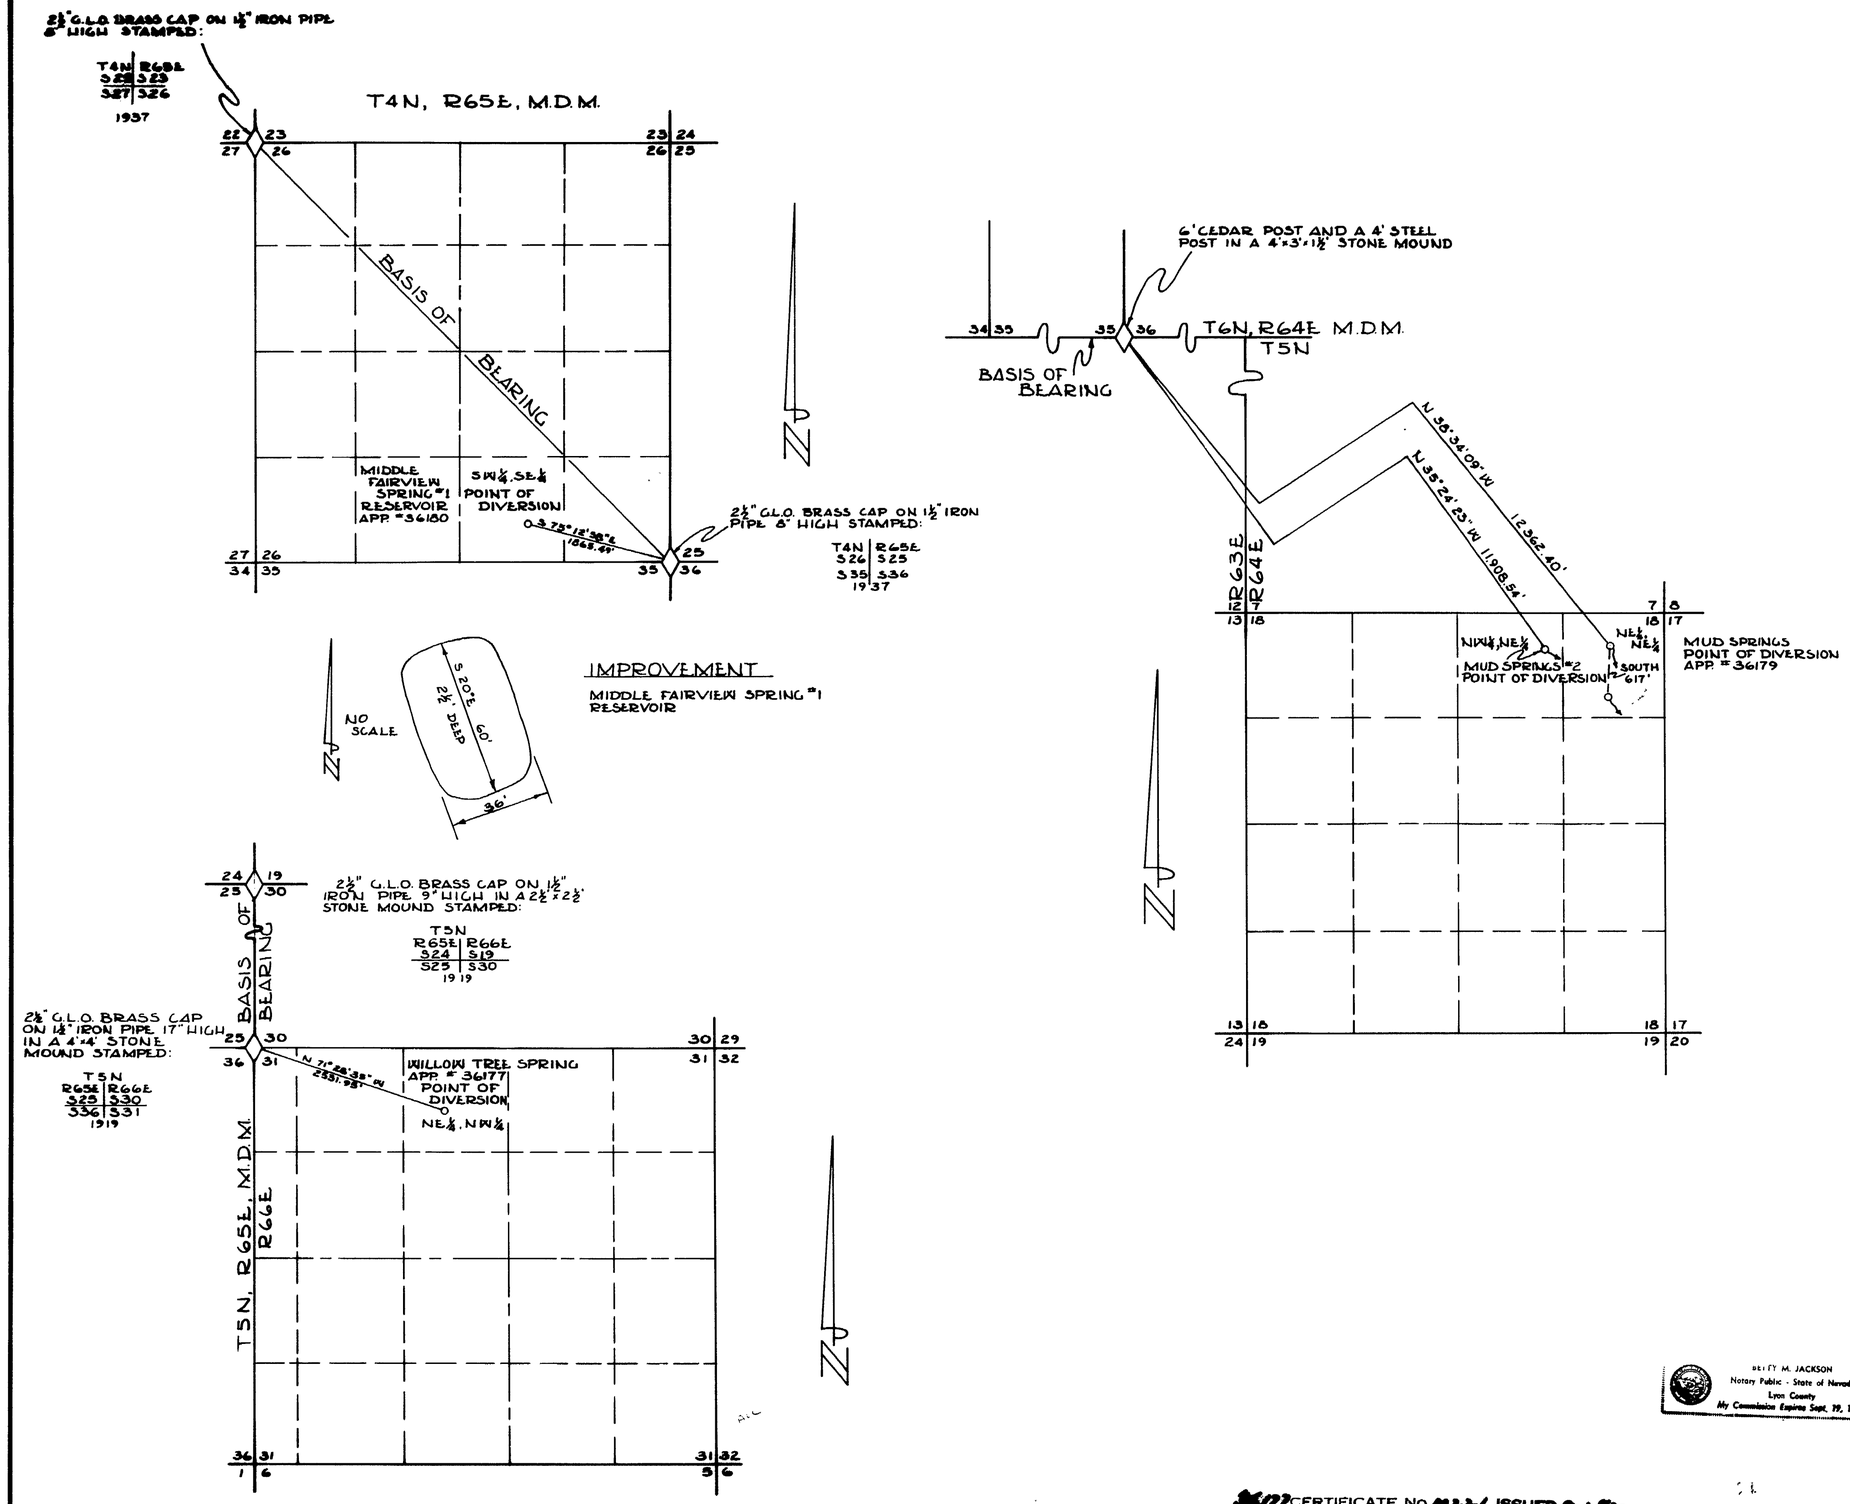

STATE OF NEVADA
COUNTY OF LYON SS.

I, ROBERT W. MILLARD, BEING FIRST DULY SWORN, DEPOSE AND SAY THAT THIS MAP, CONSISTING OF 1 SHEET, HAS BEEN CORRECTLY DRAWN TO THE DESIGNATED SCALE FROM FIELD NOTES OF A SURVEY MADE UNDER MY DIRECTION, BETWEEN THE 9TH DAY OF SEPTEMBER, 1978 AND THE 27TH DAY OF OCTOBER, 1978 THAT IT TRULY AND CORRECTLY REPRESENTS THE PROPOSED LOCATION AND EXTENT OF THE WORKS USED TO DIVERT WATER FROM MIDDLE FAIRVIEW SPRING #1 RESERVOIR, MUD SPRINGS, MUD SPRINGS #2 AND WILLOW TREE SPRING IN LINCOLN COUNTY, BY IMPERIAL FARMS LAND AND CATTLE COMPANY, INC., FOR STOCKWATERING AND DOMESTIC PURPOSES. THAT THE PROPOSED POINT OF DIVERSION, THE APPROXIMATE LOCATION AND SIZE OF THE DIVERTING CHANNEL OR OTHER CONDUIT, THE PLACE AND MANNER OF USE AND THE LOCATION AND NAMES OF ALL OTHER WORKS OR STREAMS WHICH ARE CROSSED BY OR CONNECTED WITH THE SAID WORKS, ARE FULLY AND CORRECTLY DESIGNATED THEREON.

ROBERT W. MILLARD, R.P.E.
STATE WATER RIGHT SURVEYOR

SUBSCRIBED AND SWORN TO BEFORE ME THIS 23 DAY OF January, 1979

Betty M. Jackson

BETTY M. JACKSON
Notary Public - State of Nevada
Lyon County
My Commission Expires Sept. 19, 1979

0 1000 2000 3000 4000
SCALE: 1" = 1000'

36177 CERTIFICATE NO. 10221 ISSUED 9-1-82

36179 CERTIFICATE NO. 10222 ISSUED 9-1-82

36180 CERTIFICATE NO. 10223 ISSUED 9-1-82

1979 JAN 23 PM 4 19

FILED
JAN 23 1979

MAP
IN SUPPORT OF APPLICATION TO APPROPRIATE WATER

FOR: STOCKWATERING AND DOMESTIC

BY: IMPERIAL FARMS LAND AND CATTLE COMPANY, INC.

FROM: ROBERT W. MILLARD
#12 INGLEWOOD DRIVE
FERNLEY, NEVADA 89408

36177-36179-36180