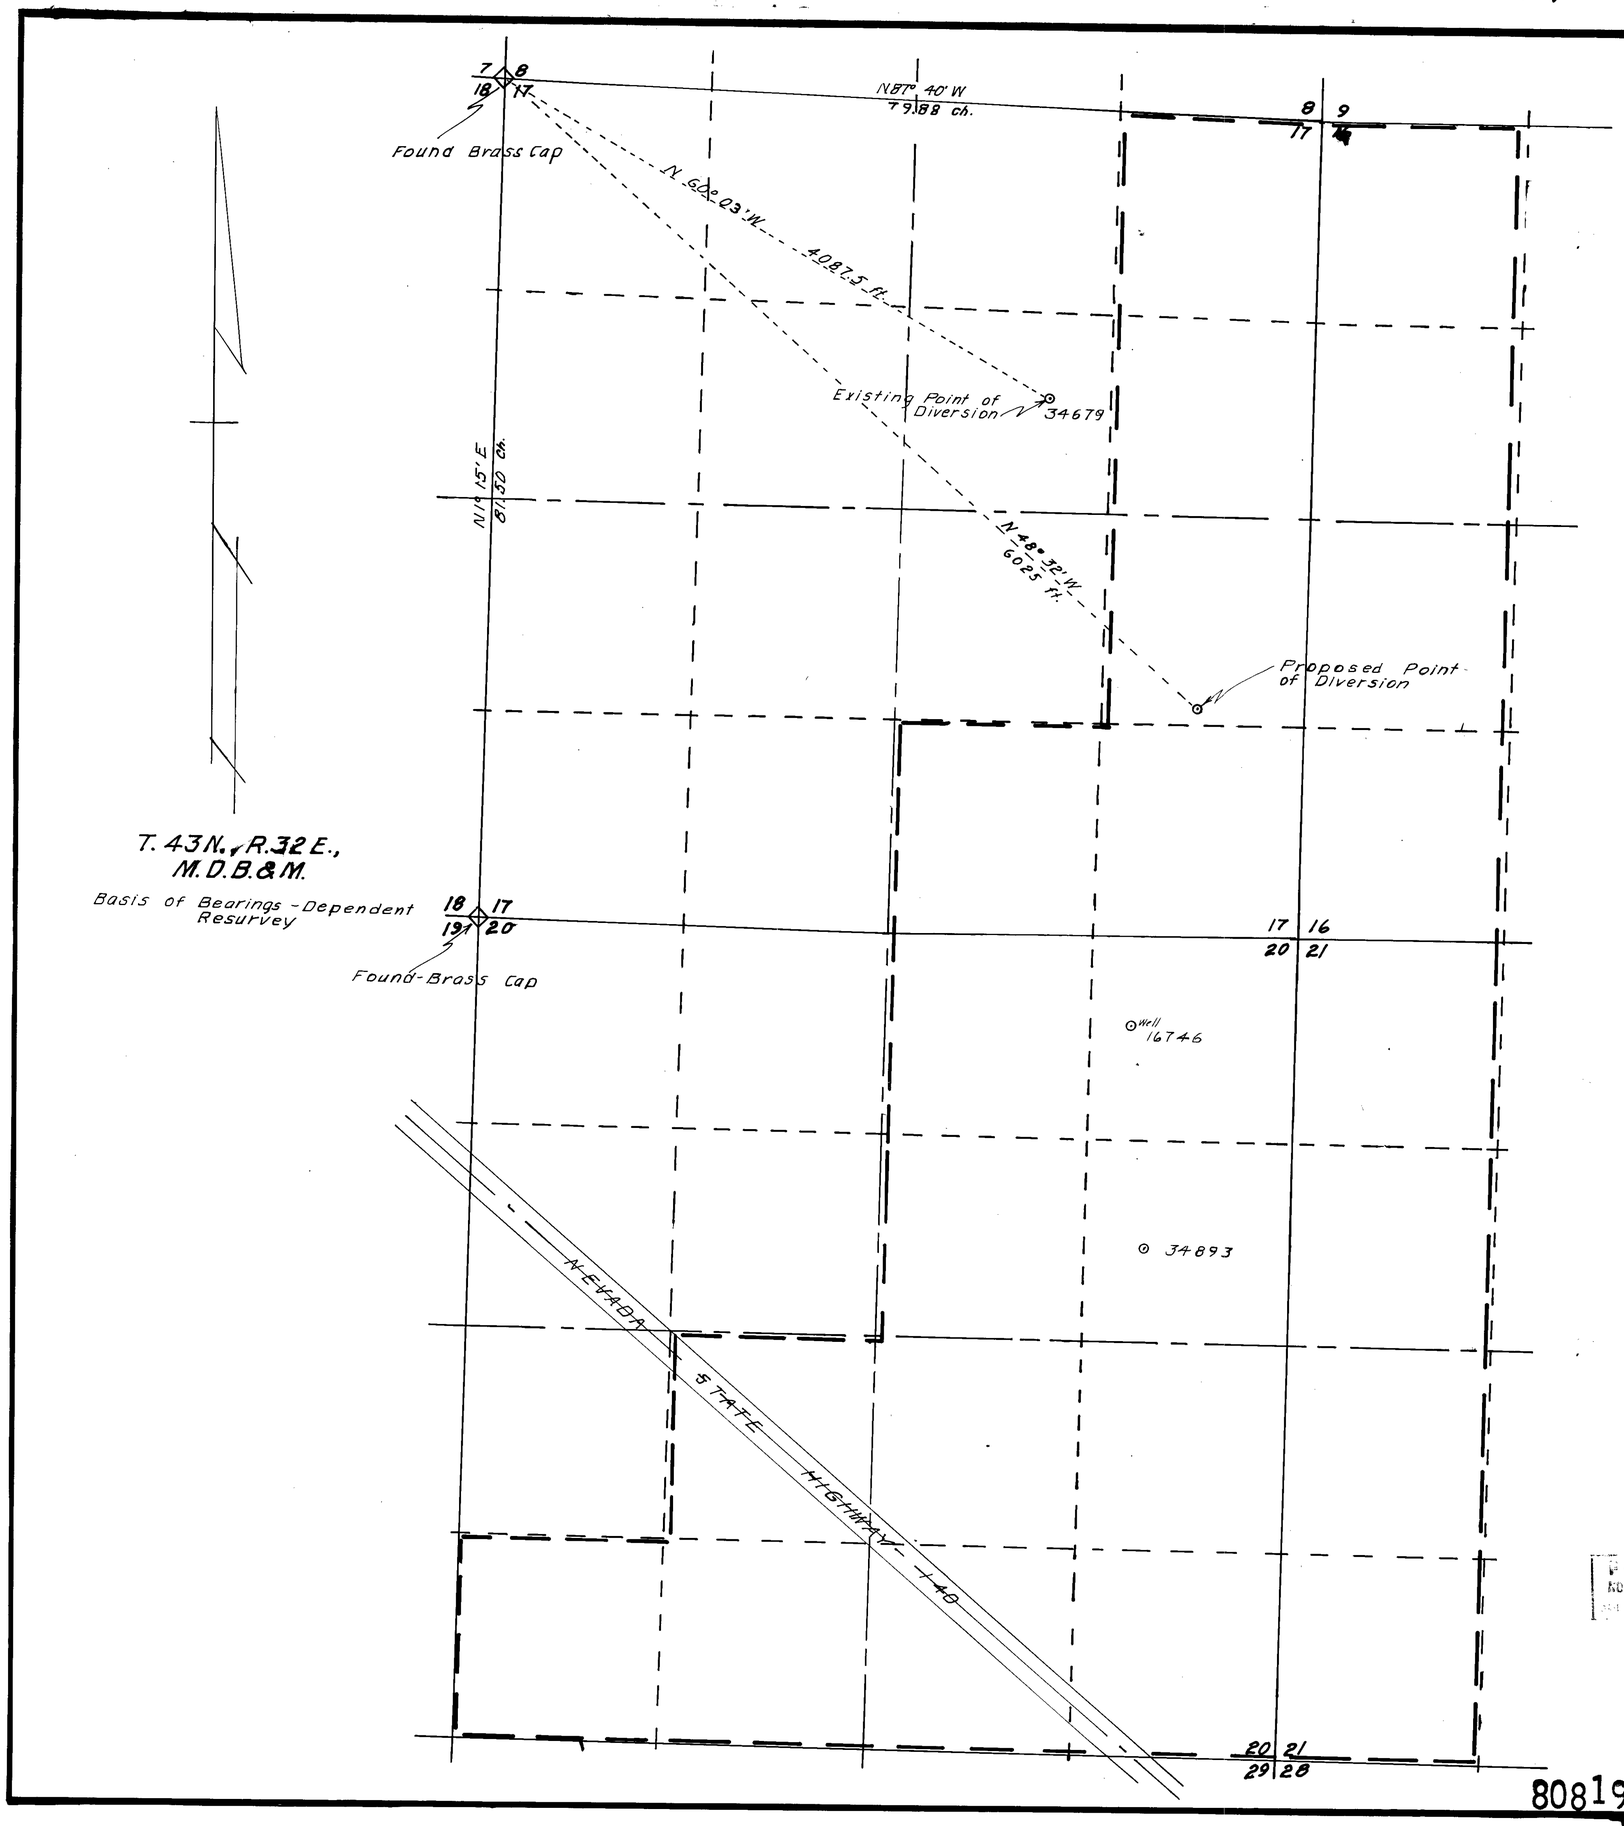

STATE OF NEVADA
COUNTY OF HUMBOLDT } ss

I, J. R. Caldwell, being first duly sworn, depose and say that [illegible] sheets, has been correctly drawn to the designated scale [illegible] made by me, (or under my supervision and direction) ON THE [illegible] DAY OF NOVEMBER, 1978 truly and correctly represents the proposed location and extent of the [illegible] divert water from UNDERGROUND [illegible] in HUMBOLDT County, by JAMES [illegible] & LURLINE COONAN for IRRIGATION

That the proposed point of diversion, the location and size of the [illegible] reservoirs and basins, location and description of all measuring devices, and the [illegible] dary of all lands SHOWING BY 40-ACRE SUBDIVISION THE LANDS TO BE IRRIGATED

and the location and names of all other works or streams which are [illegible] nected with said works are fully and correctly designated thereon.

State Water Right Surveyor

J. R. CALDWELL
Nov. 17, 1978
No. 625

Subscribed and sworn to before me this 21st day of November [illegible]

Scale 1" = 500'

500 0 500 1000 1500 2000

36192

J. R. Caldwell
Winnemucca, Nevada

Job No.	By	Date
Survey		
Calculations		
Drawing		
Checked		
Corrections		

MAP TO ACCOMPANY

APPLICATION TO CHANGE THE POINT OF DIVERSION

FOR IRRIGATION

BY JAMES F. & LURLINE COONAN

FROM UNDERGROUND

IN HUMBOLDT COUNTY, NEVADA

80819

36192