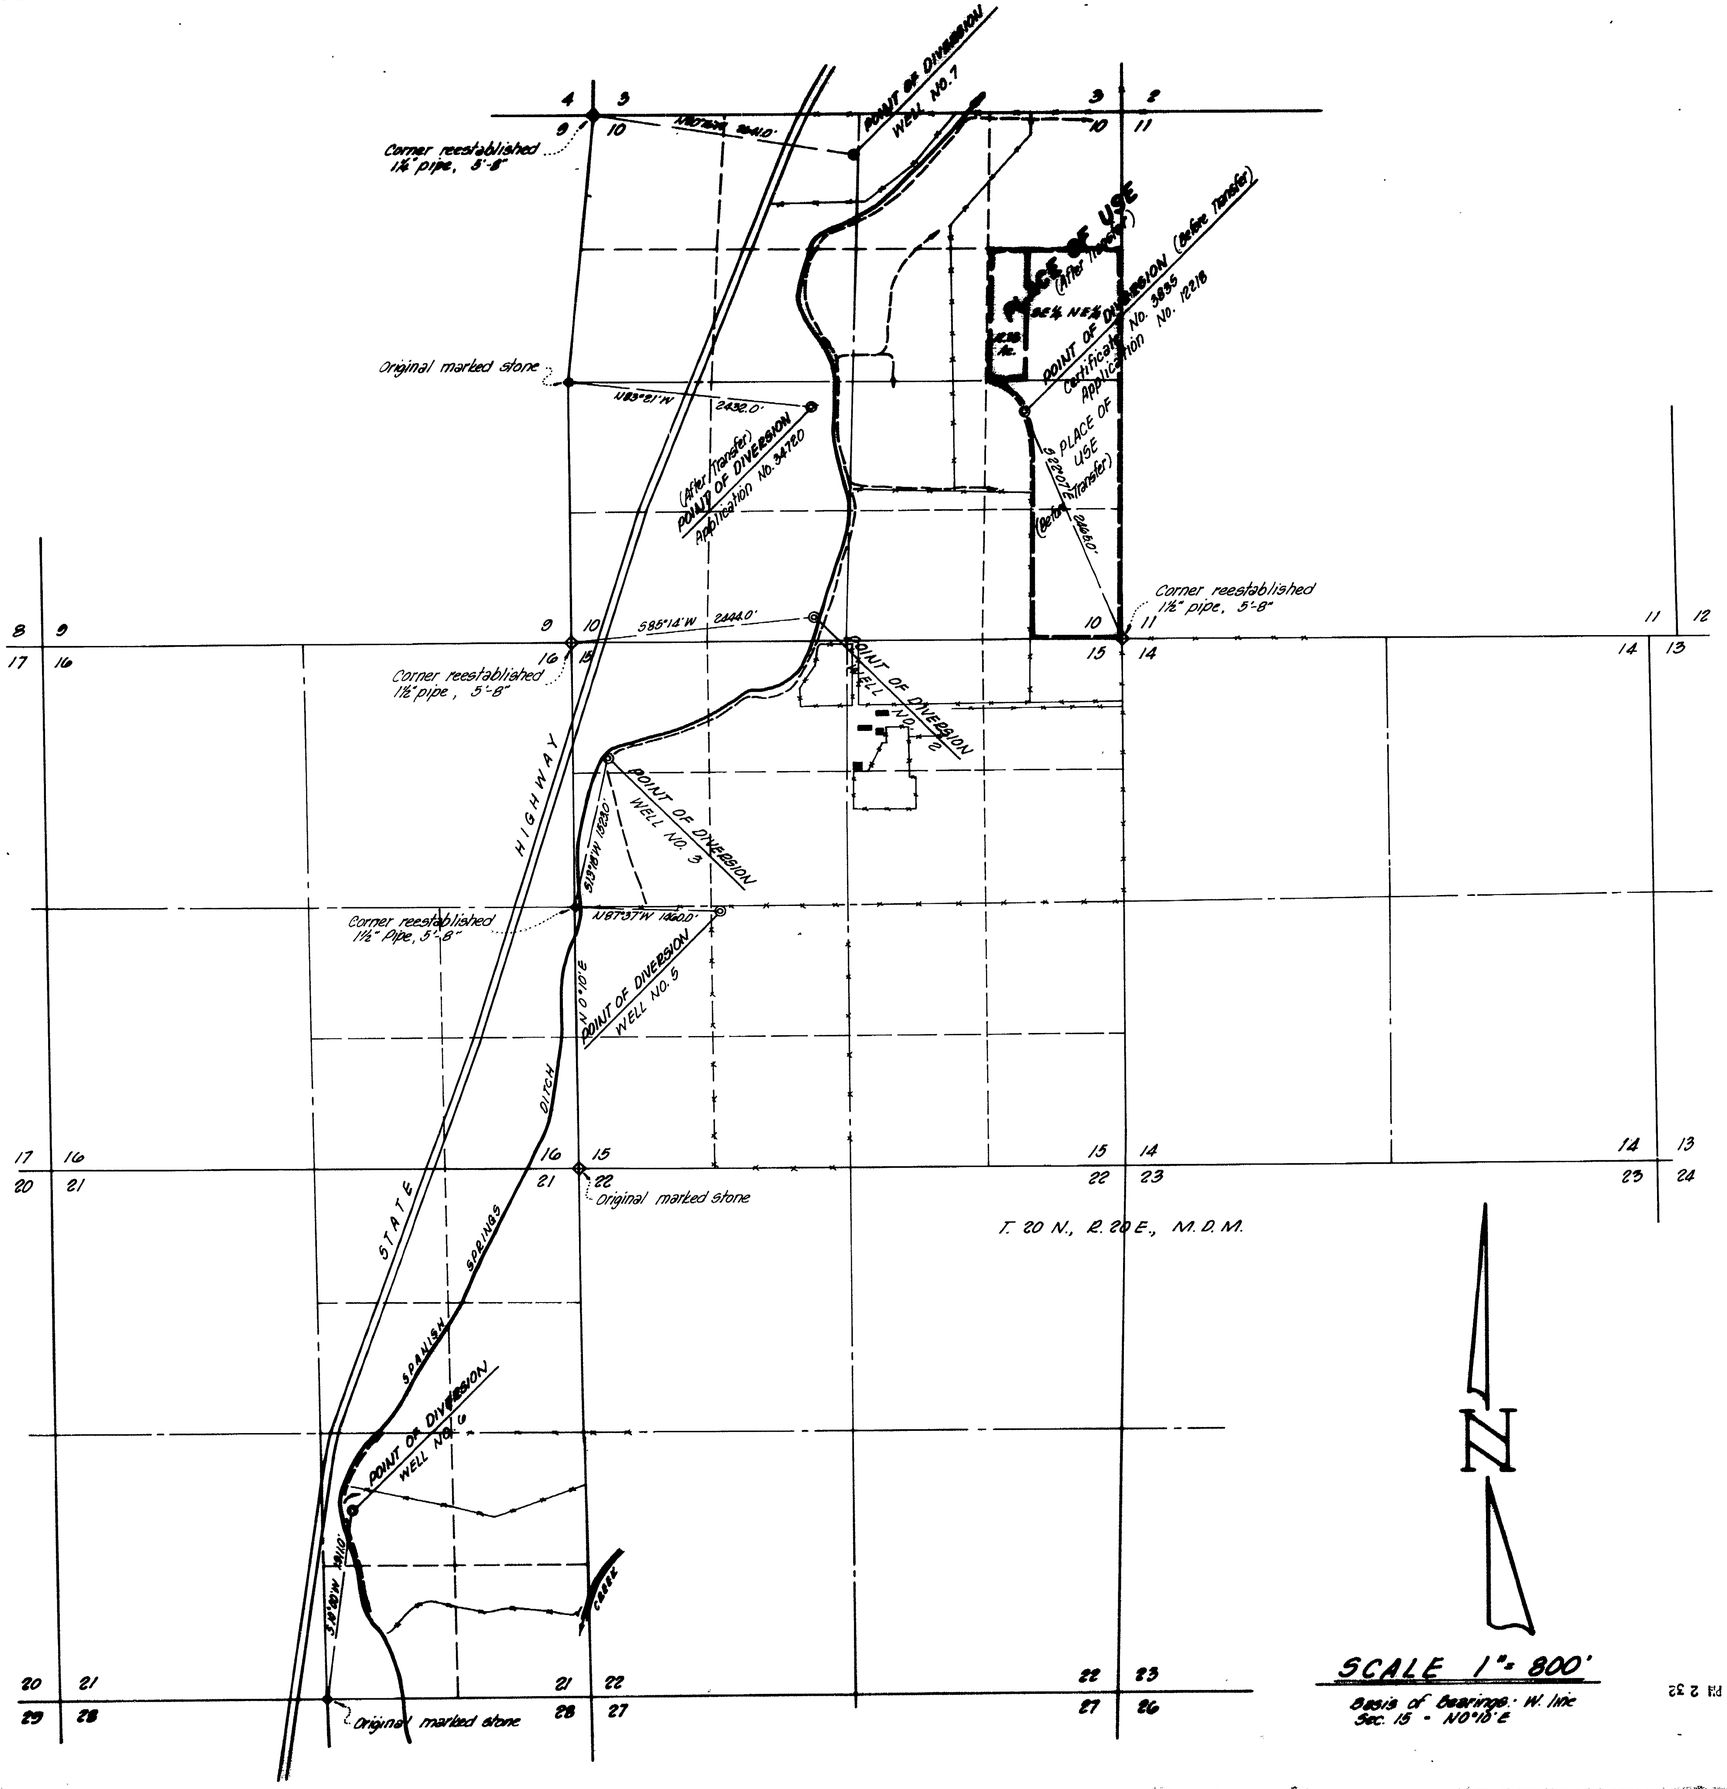

STATE OF NEVADA
COUNTY OF WASHOE S.S.

I, E. P. Osgood, being first duly sworn, dispose and say that this map, consisting of 1 sheet has been correctly drawn to the designated scale from field notes of a survey made by me on 16 th day of December 1977; That it truly and correctly represents the location and extent of the works used to divert water from underground sources by well in Washoe County, Nevada by L. David Kiley trustee for Marian M. Stead for irrigation and domestic use. That the point of diversion, the approximate location and size of the diversion channel or other conduit, the place and manner of use and the location and names of all other works or streams which are crossed by or connected with the said works are fully and correctly designated hereon.

E. P. Osgood
E. P. Osgood
State Water Right Surveyor No. 294

Subscribed to and sworn to before me on this 26th day of October 27, 1978.

Marvin Hamrick
Notary Public

MARVIN HAMRICK
Notary Public - State of Nevada
Washoe County
My Commission expires May 8 1981

0 800 1600 2400 3200 4000

36197

MAP TO ACCOMPANY APPLICATION TO CHANGE PLACE OF USE
BY
L. DAVID KILEY trustee for MARIAN M. STEAD
FROM UNDERGROUND SOURCES
WASHOE COUNTY – NEVADA
OCTOBER 1978

E. P. OSGOOD – STATE WATER RIGHT SURVEYOR

FILED NOV 27 1978 STATE ENGINEER'S OFFICE

1978 NOV 22 PM 2 32

36197