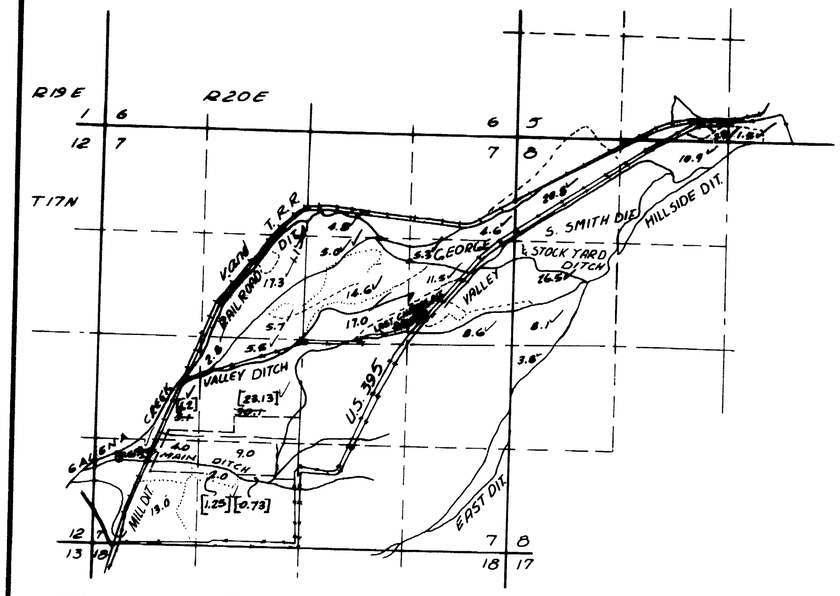

ACREAGE SHOWN THUS [0.00] REMAINS WITH THE SAUERS, AMES, EATONS

EXISTING PLACE OF USE

SCALE 1" = 1000'

CULTURAL MAP TABULATION

SECTION	SUBDIVISION	TOWNSHIP N	RANGE E	CULTIVATED ACREAGE	DESCRIPTION OF CULTURE	DATE OF FIRST CULTURE
7	NE SW	17	20	5.0	HAYLAND	
7	NW SW	17	20	0.7	HAYLAND	
7	SE SW	17	20	10.0	PASTURE	
7	SW SW	17	20	4.0	PASTURE	
7	NE SW	17	20	21.5	PASTURE	

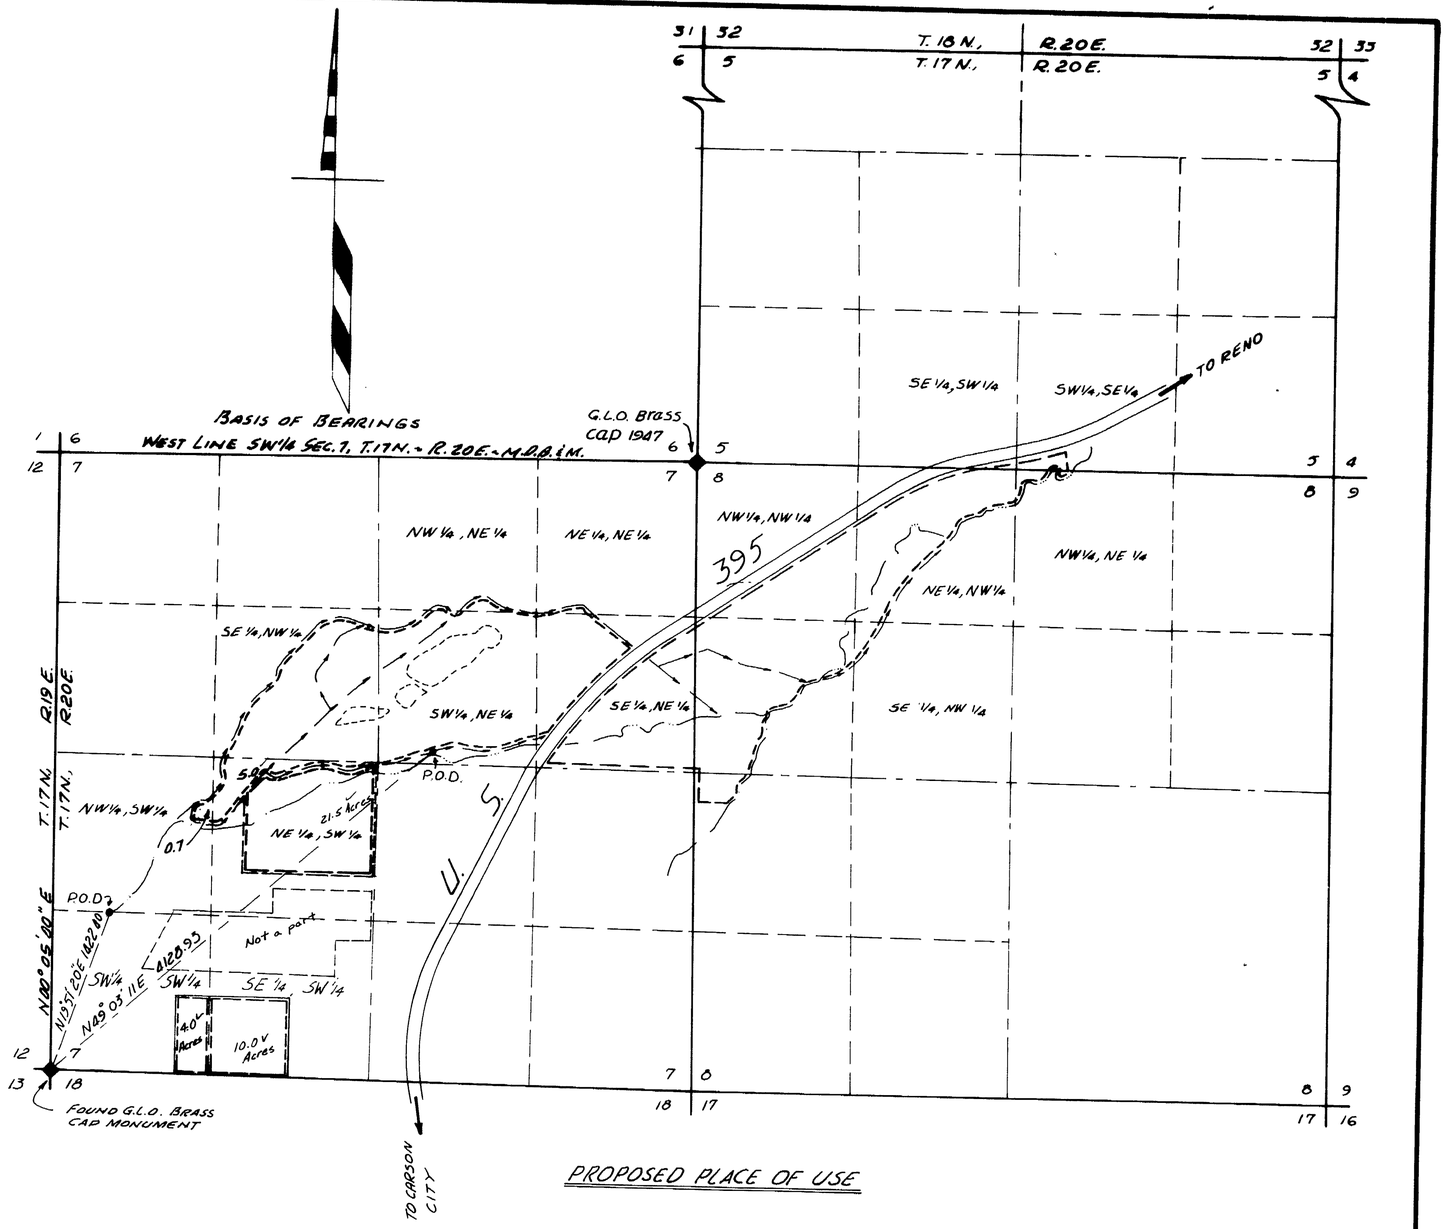

PROPOSED PLACE OF USE

STATE OF NEVADA
COUNTY OF WASHOE SS

I, Eugene B. Longfield being first duly sworn and say that this map consisting of one sheet has been correctly drawn to the designated scale; that it truly represents the location and extent of the works used to divert water from a surface source by HERMAN W. AND RUTH S. EATON for irrigation purposes; that the existing point of diversion and the place and manner of use are fully and correctly designated thereon.

Eugene B. Longfield
EUGENE B. LONGFIELD
State Water Right Surveyor

subscribed and sworn to before me on this 28th day of November, 1978.

Lydia Moreno
NOTARY PUBLIC

JUN 25 PM 3 02

FILED
JUN 25 1979
STATE ENGINEER'S OFFICE

SCALE: 1" = 660'

0 660 1320 1980 2640 3300

MAP TO ACCOMPANY APPLICATION TO APPROPRIATE WATER. CHANGE THE POINT OF DIVERSION AND PLACE OF USE, AND PROOF OF BENEFICIAL USE FOR IRRIGATION AND DOMESTIC PURPOSES BY

HERMAN W. AND RUTH S. EATON

from: A SURFACE SOURCE

PREPARED BY:
LONGFIELD ENGINEERING
RENO, NEVADA

49622 30215